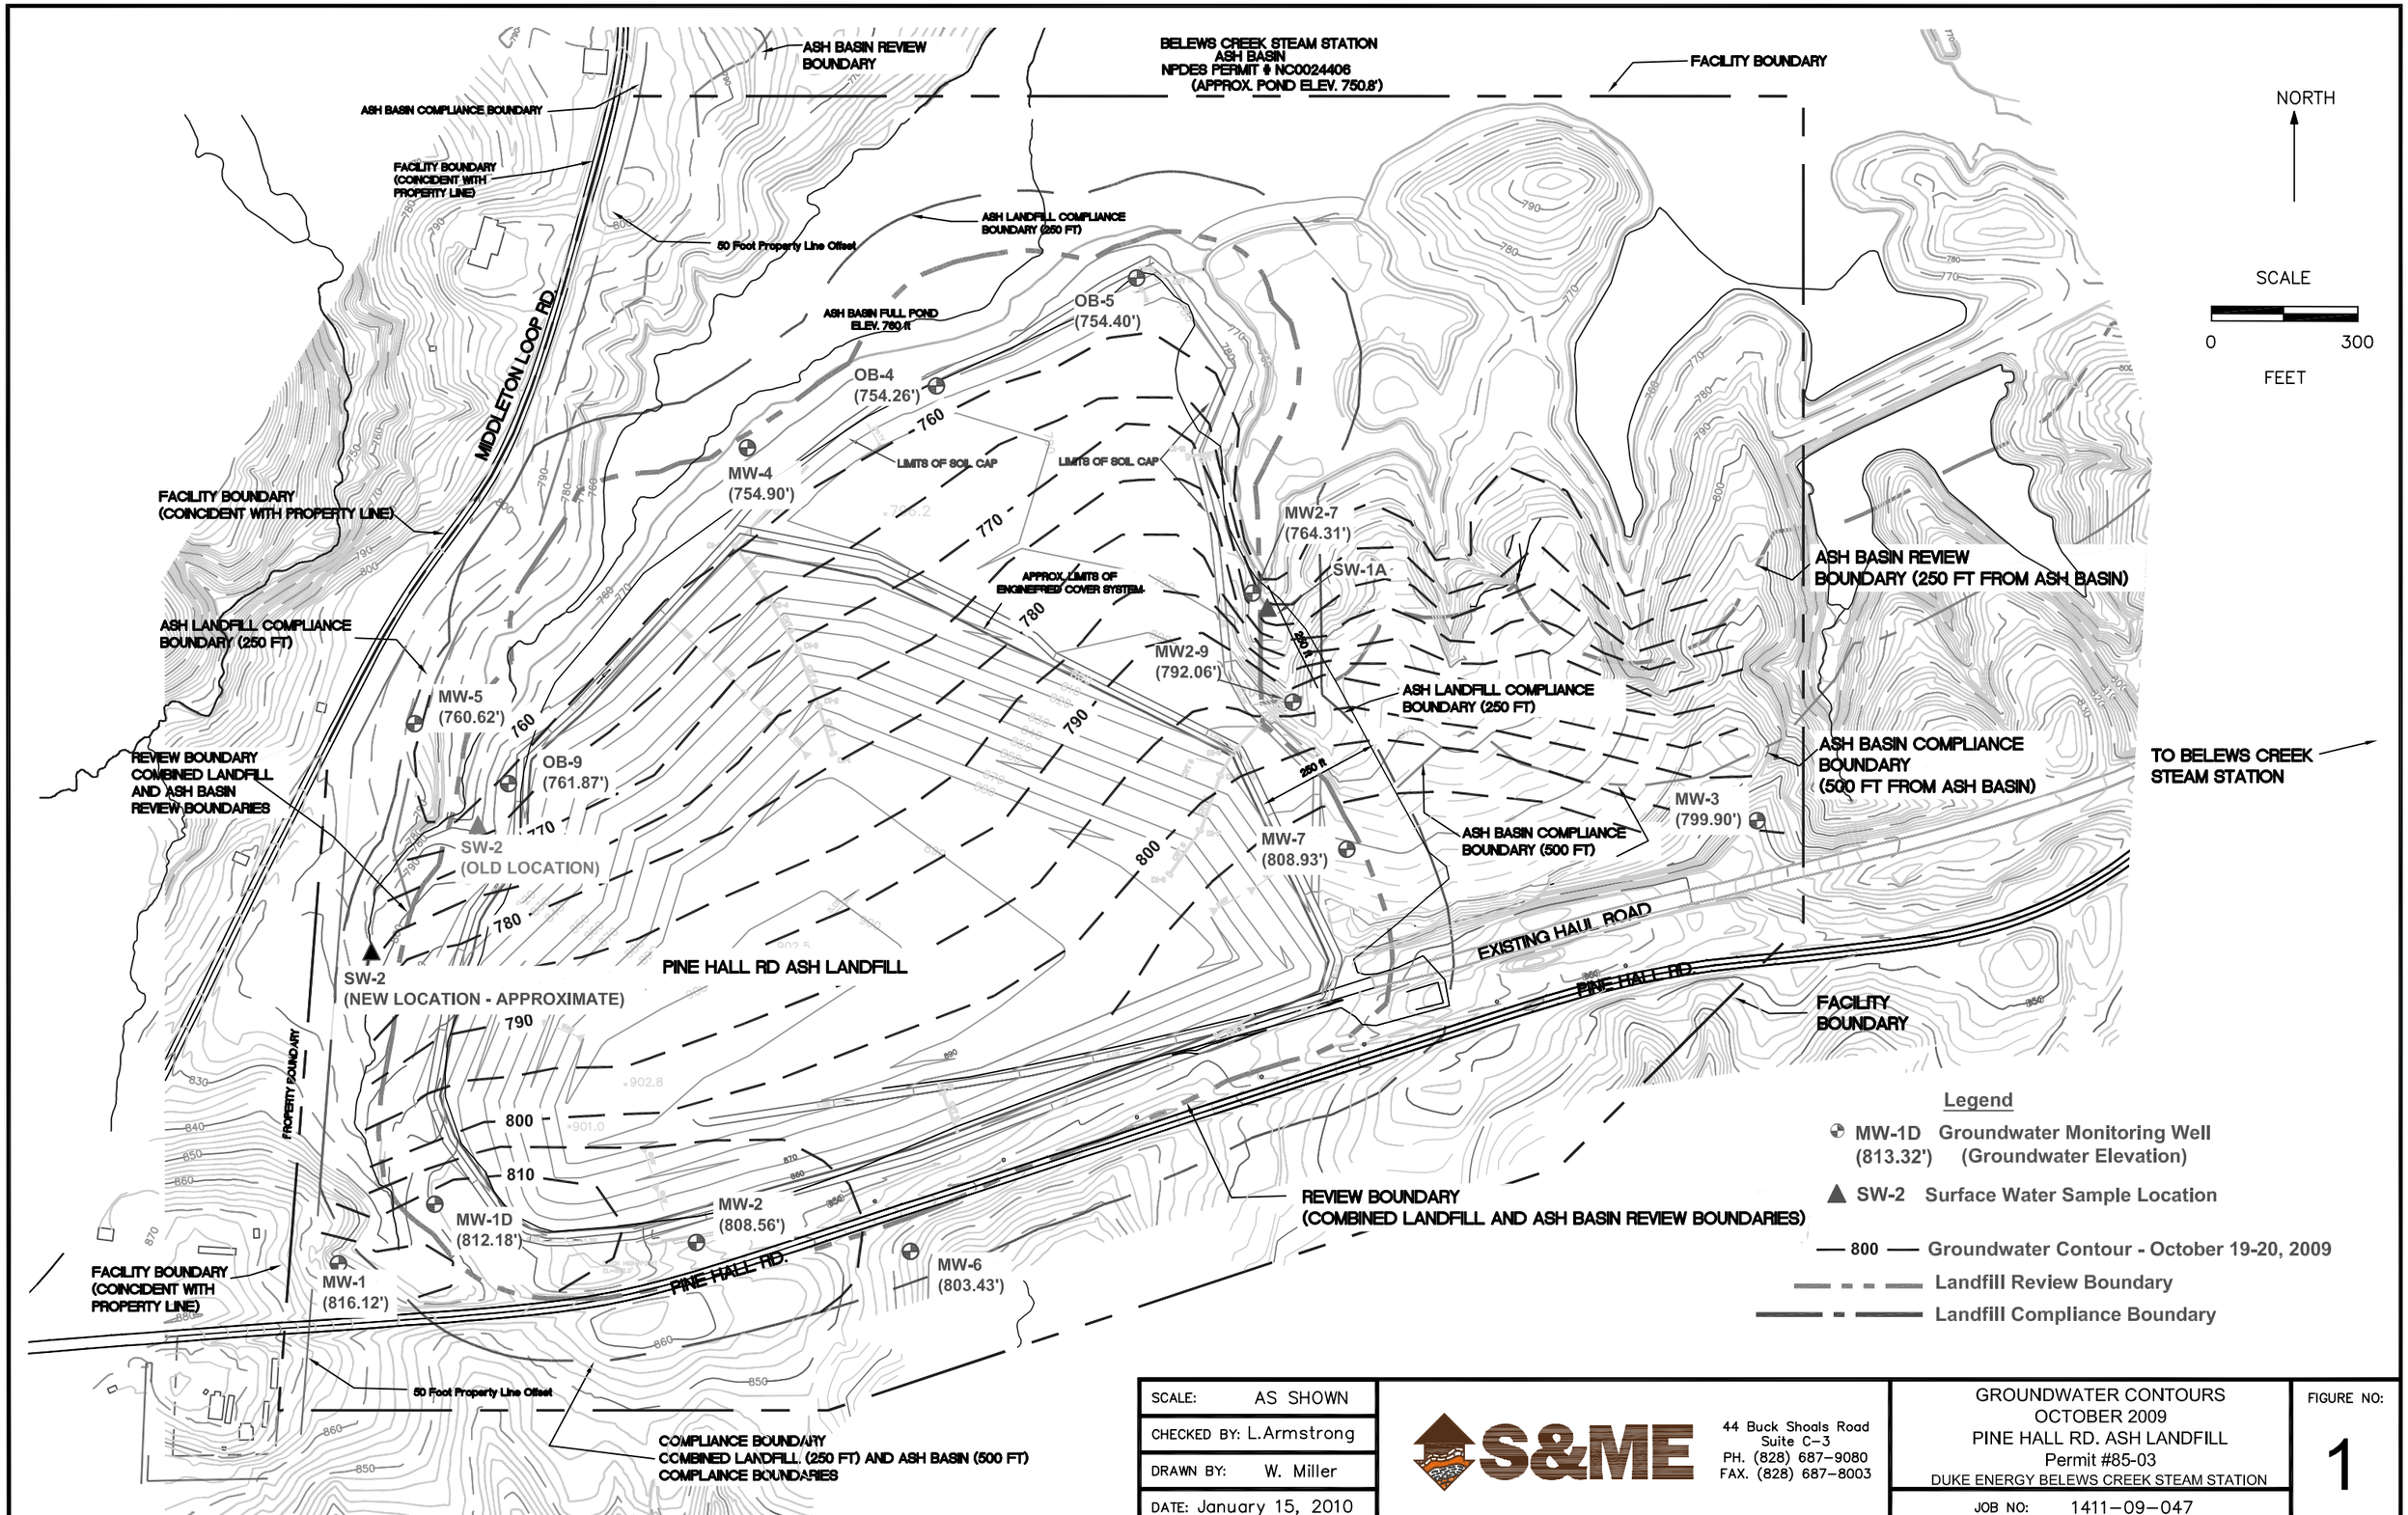

SCALE:	AS SHOWN
CHECKED BY:	L.Armstrong
DRAWN BY:	W. Miller
DATE:	January 15, 2010

S&ME

44 Buck Shoals Road
Suite C-3
PH. (828) 687-9080
FAX. (828) 687-8003

GROUNDWATER CONTOURS
OCTOBER 2009
PINE HALL RD. ASH LANDFILL
Permit #85-03
DUKE ENERGY BELEWS CREEK STEAM STATION

JOB NO: 1411-09-047

FIGURE NO: 1