9231Map2001 - Batch No.___

1

WAKE Co

9231 2001
map

NOTES

1. DIGITAL MAPPING PROVIDED BY SPATIAL DATA CONSULTANTS, INC., OF HIGH POINT, NORTH CAROLINA. DATE OF AERIAL FLYOVER: MARCH 27, 2001.

2. THE LANDFILL PERIMETER ROAD WILL BE BUILT IN STAGES CONCURRENT WITH THE SEQUENCE OF CONSTRUCTION OF CELLS A–C.

BENCH MARK INFORMATION:

POINT	NORTHING	EASTING	ELEVATION
NCGS MARIAH	701369.9036	2146838.4520	361.69
BM–1	713853.47	2148693.87	268.75
BM–2	711371.57	2147318.46	278.32

LEGEND:

BEDROCK CONTOUR (APPROXIMATE) 20 FT. CONTOUR INTERVAL — 240

GROUNDWATER CONTOUR (APPROXIMATE) 10 FT. CONTOUR INTERVAL — 240

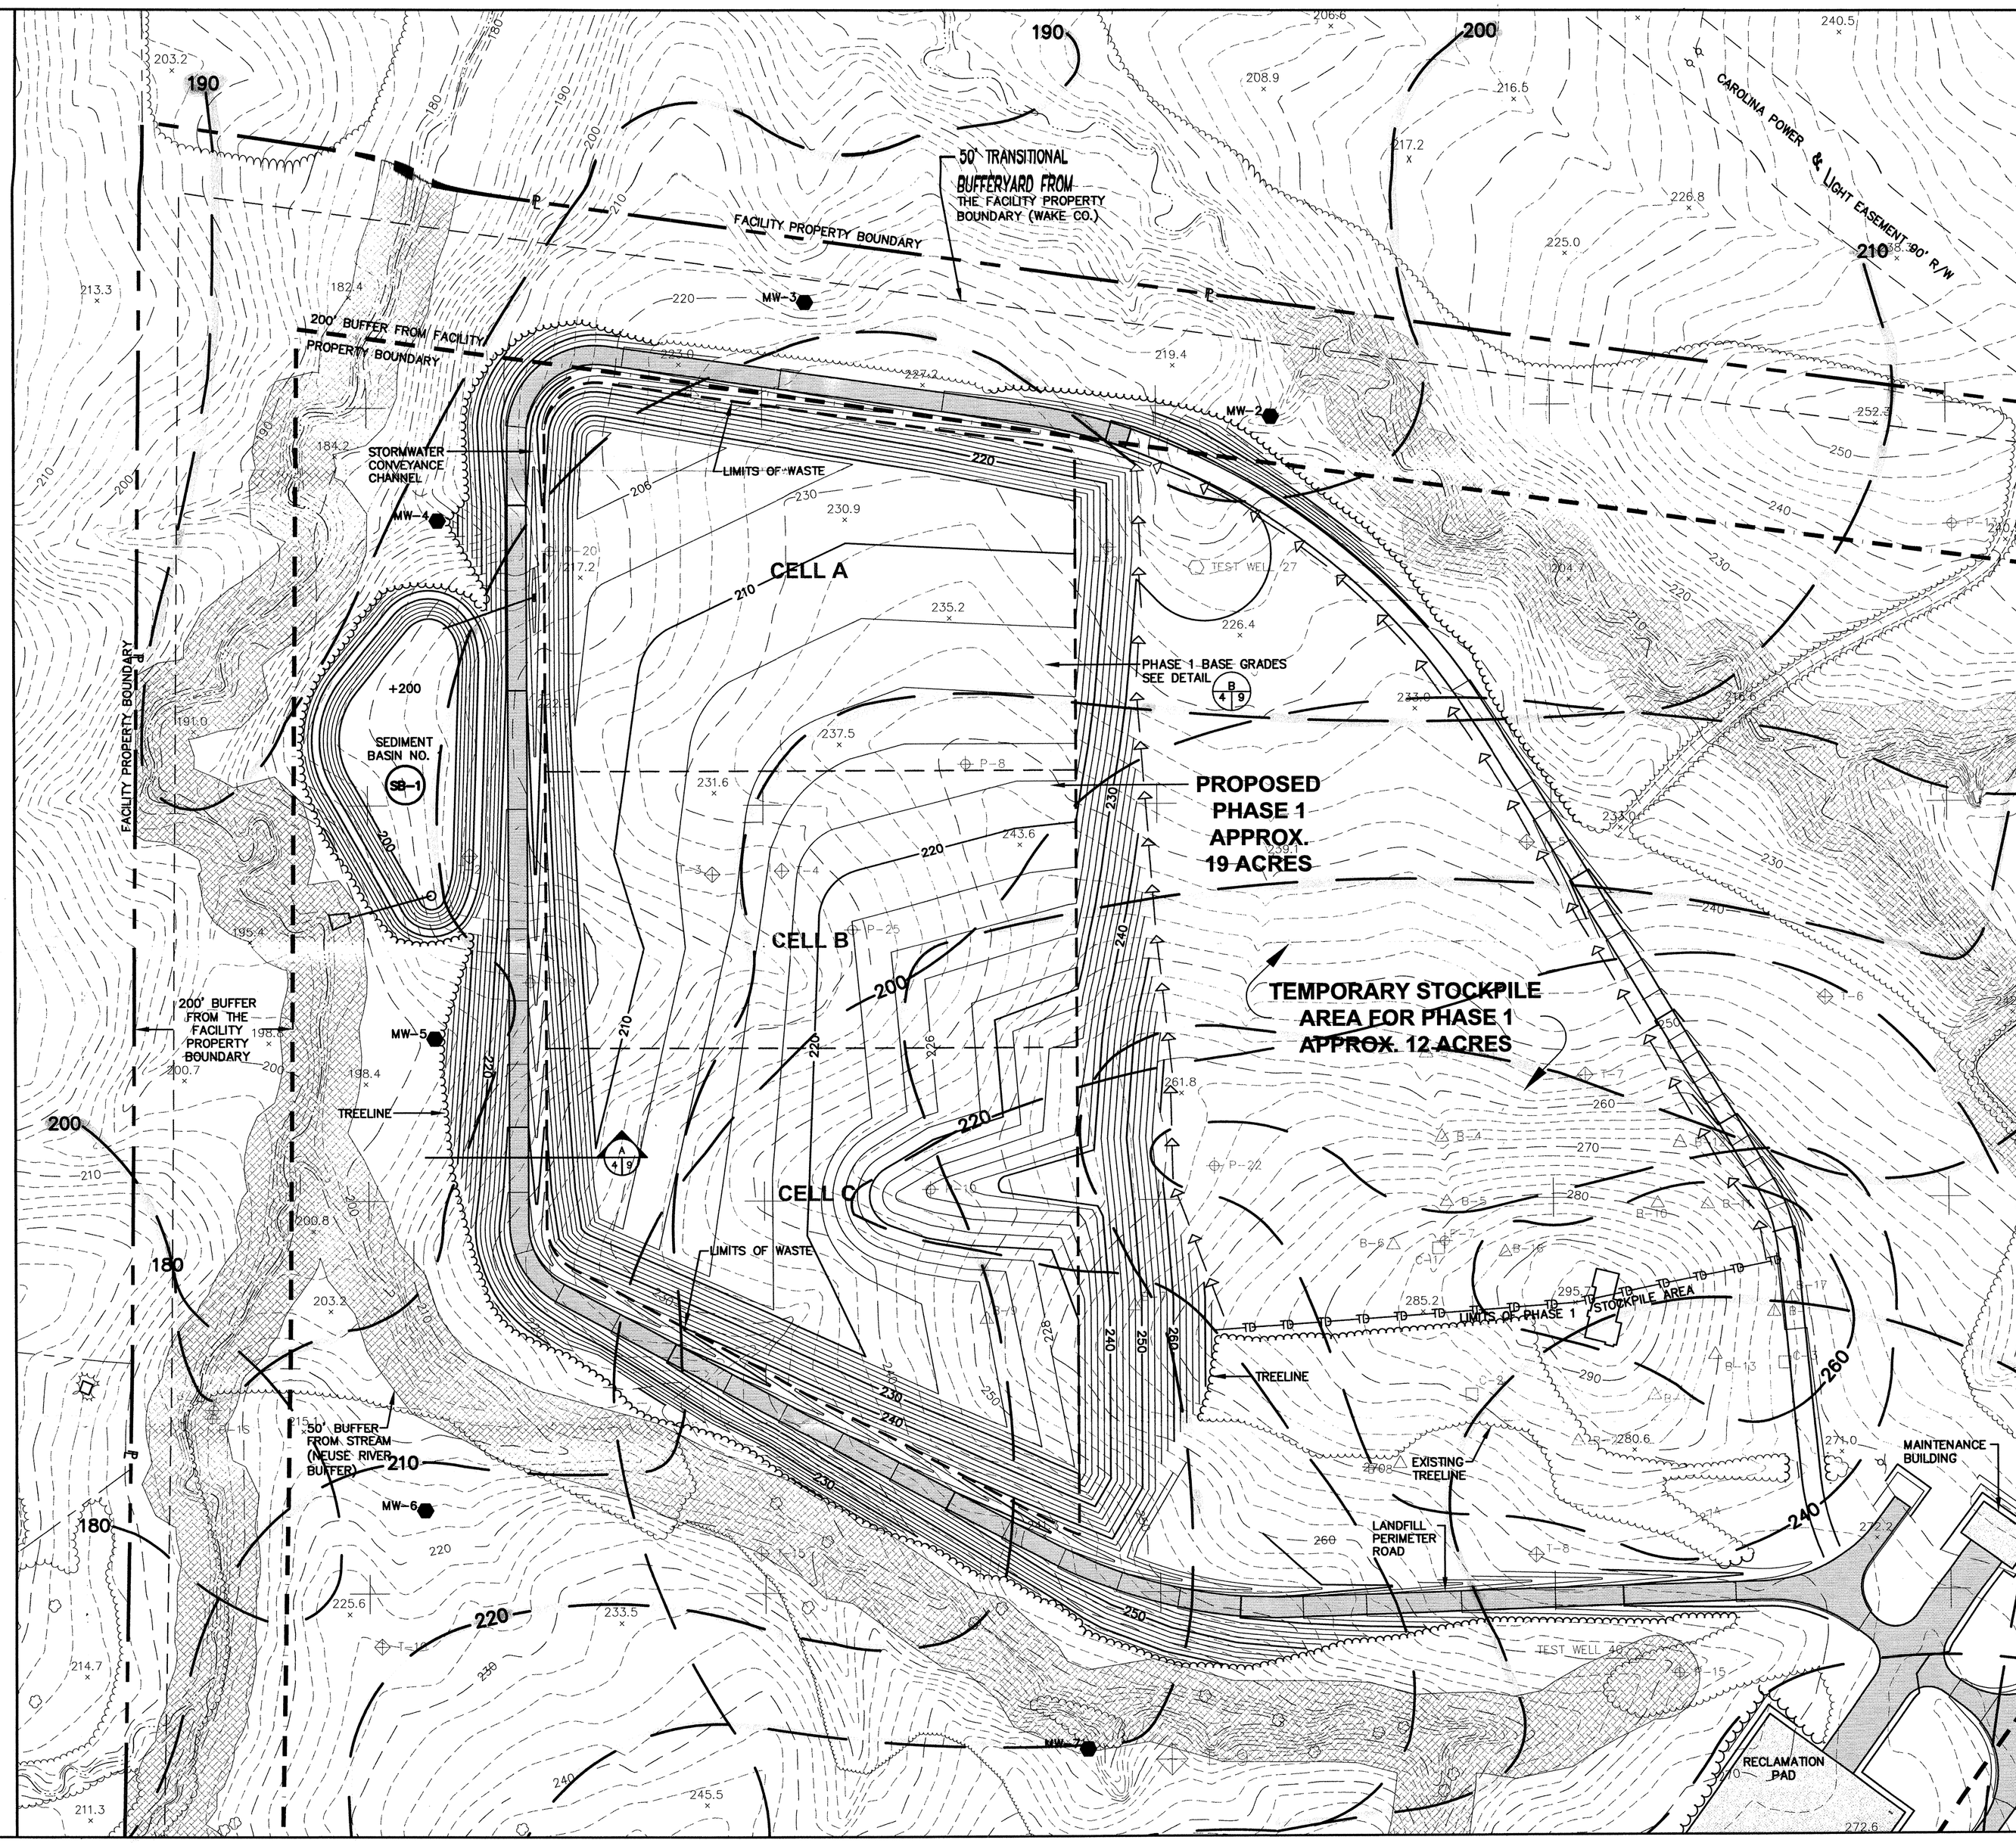

GRAPHIC SCALE
0 50 100 200
(FEET)

L:\Material Recovery Facility LLC\dwg\Task 01-02 Construction Plan Application\CP04-BASE GRADES.dwg

DATE	REVISIONS AND RECORD OF ISSUE	NO	BY	CK	APP

DESIGNED SF/JD
DRAWN CADD/BY/SY/TH
CHECKED SF
APPROVED JD
DATE 12/28/01

© 2001 Joyce Engineering, Inc. All rights reserved.

SCALE 1"=100'

PROJECT NO. 47901.01

JOYCE ENGINEERING, INC.
2301 W. MEADOWVIEW RD.
GREENSBORO, N.C.
PHONE: (336) 323-0092

MATERIAL RECOVERY, LLC
WAKE COUNTY, NORTH CAROLINA

92-31

PHASE 1
BASE GRADING PLAN

DRAWING NO. 4