NO. 1294—CROSS SECTION 10 x 10"
"CLEARPRINT PAPER CO."
MADE IN U.S.A.

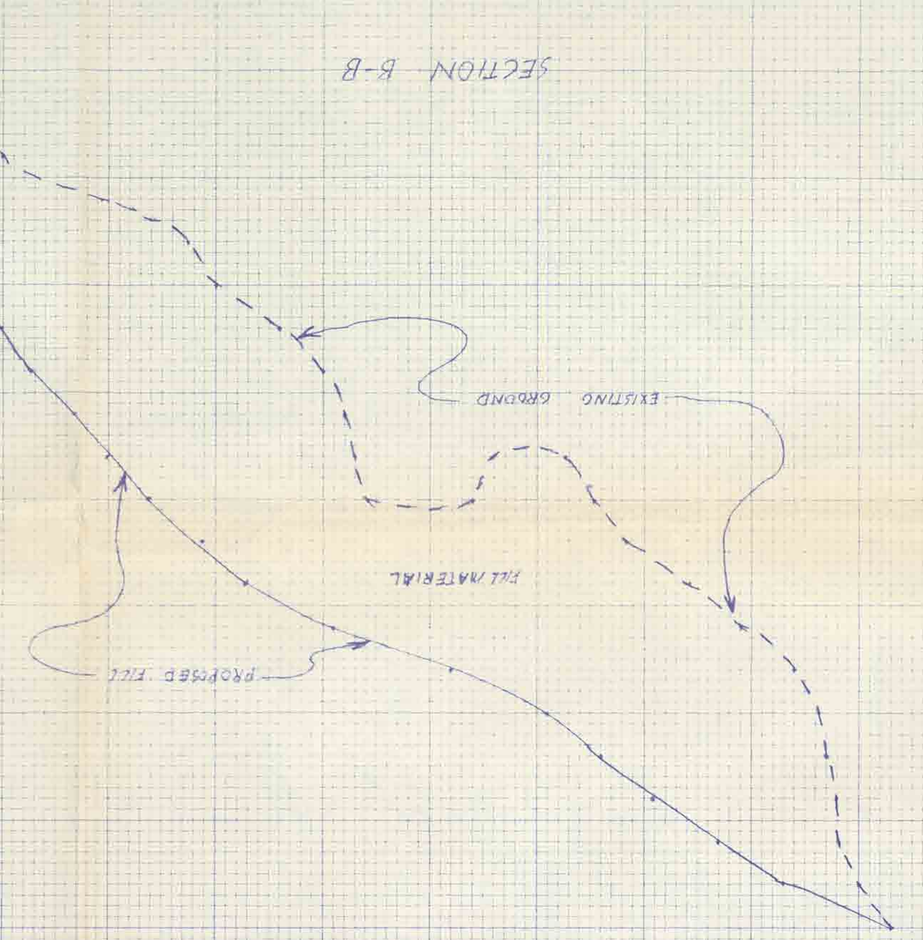

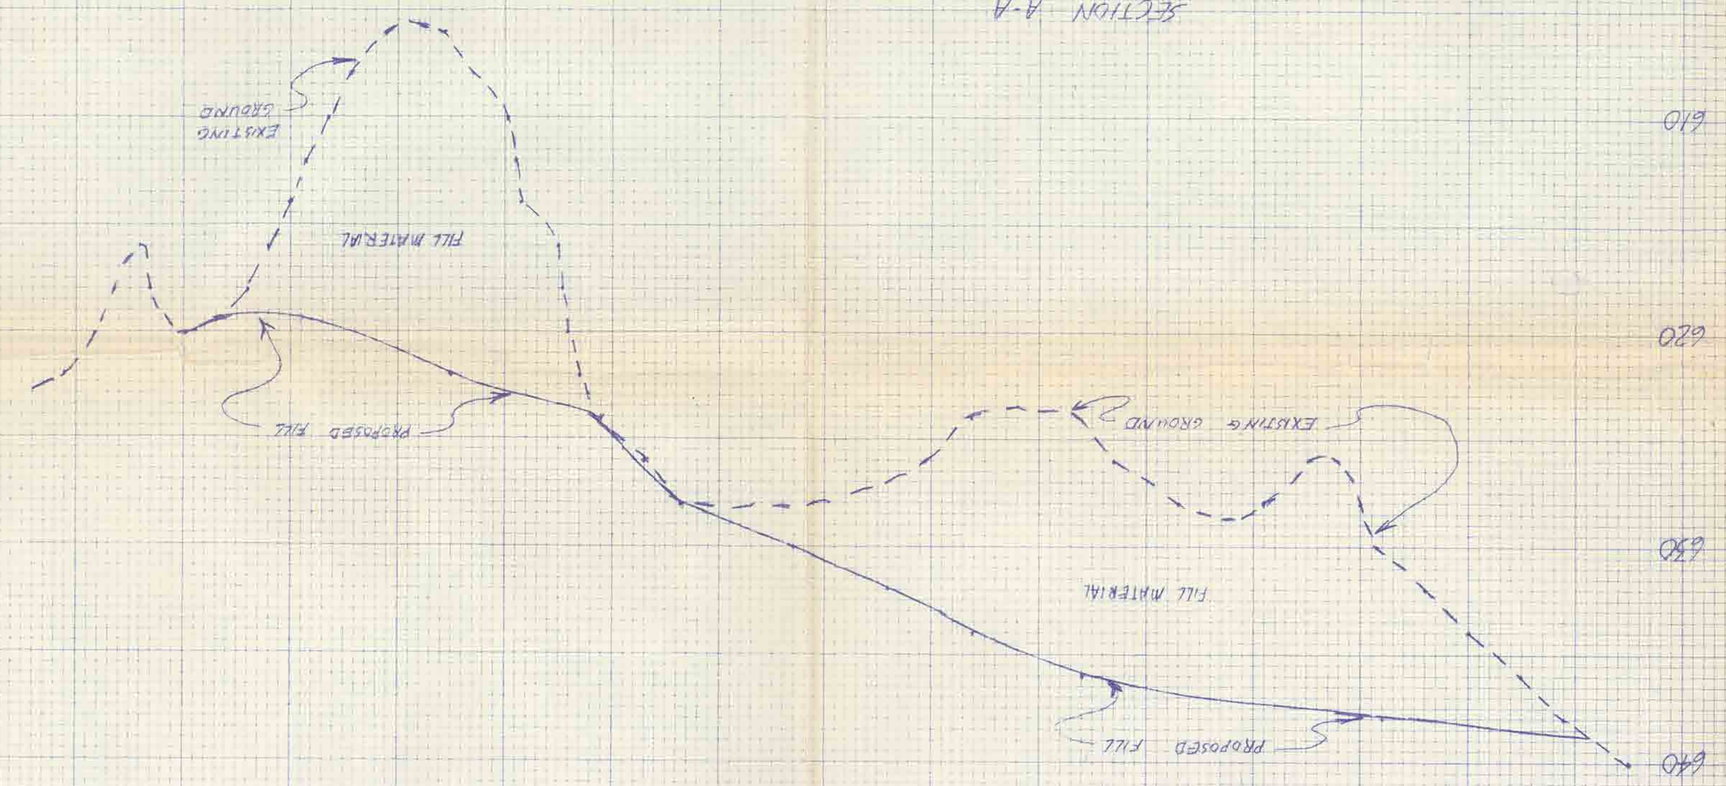

FOX & RITTER, INC.
CIVIL ENGINEERS SURVEYORS
1812 E. DAVIS AVE GASTONIA N.C.

PROPOSED
JAMES LEWIS DEMOLITION LANDFILL

SECTIONS OF FILL AREA

DRAWN BY JHO
CHECKED BY
SCALE 1"=50' HORZ
1"=5' VERT
9/18/91
SHEET 3 OF 3

SOLID WASTE SECTION
OCT 8 1991