4110Map1993 - Batch No.___

4/10/1993
Map

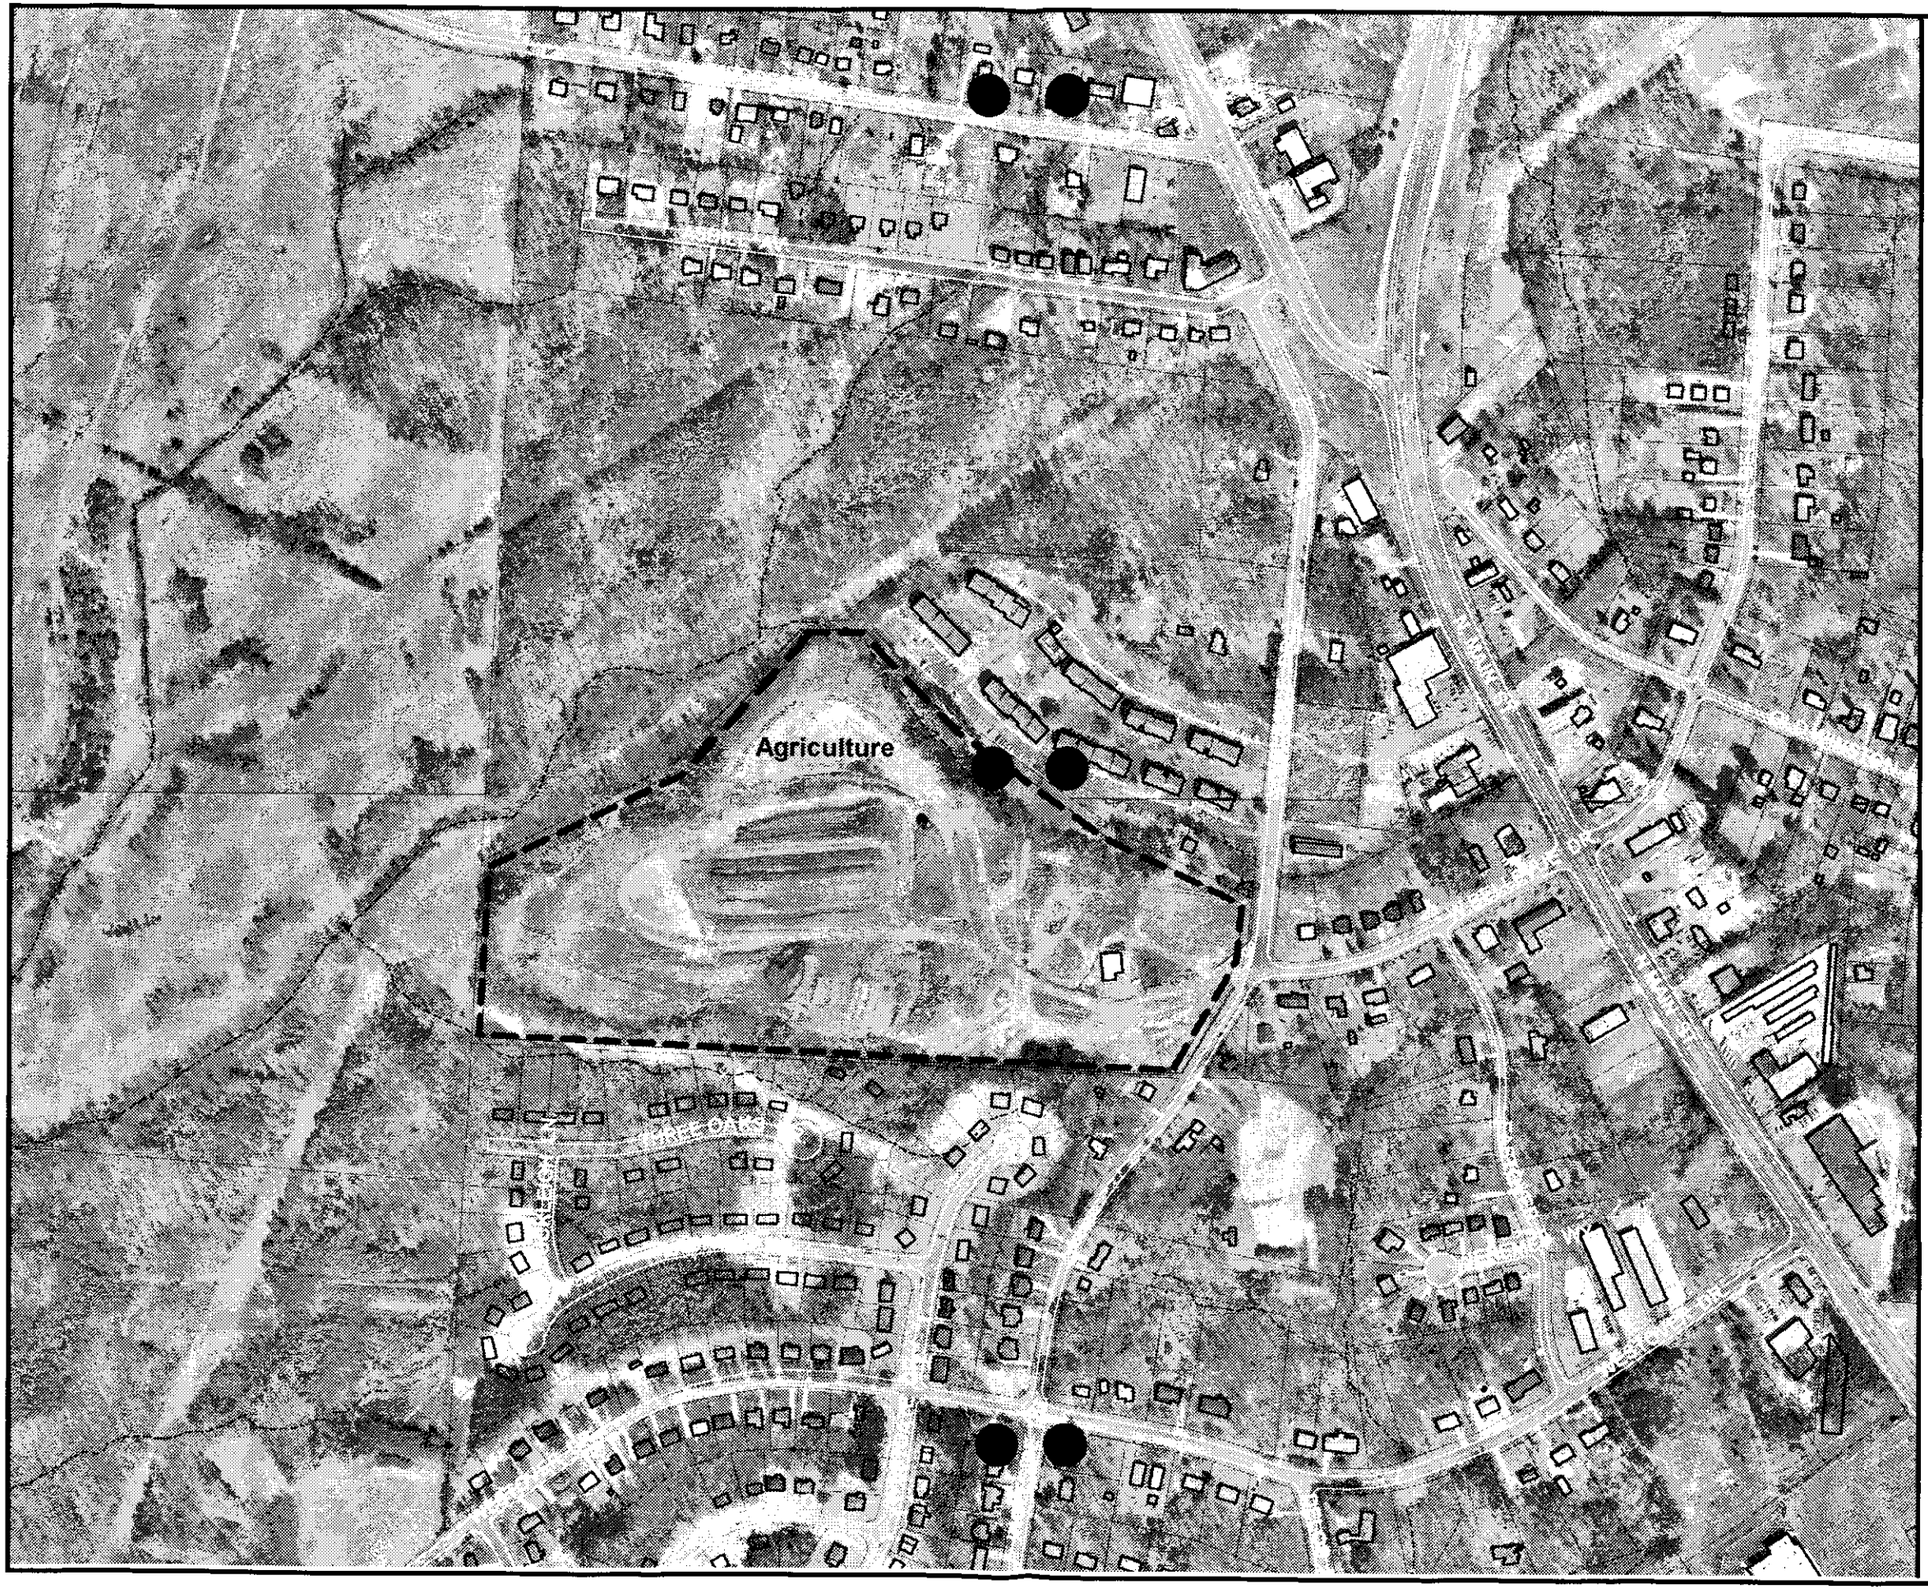

LEGEND

Property Owned by the City of High Point

Current Zoning
Agriculture

N

November 1998
Scale: 1"=400'

Department of Planning and Development

Geographic Information Systems

g:\maps\projects\pservices\olwstgr.apr

INGLESIDE COMPOST FACILITY

PUBLIC WORKS DEPT.

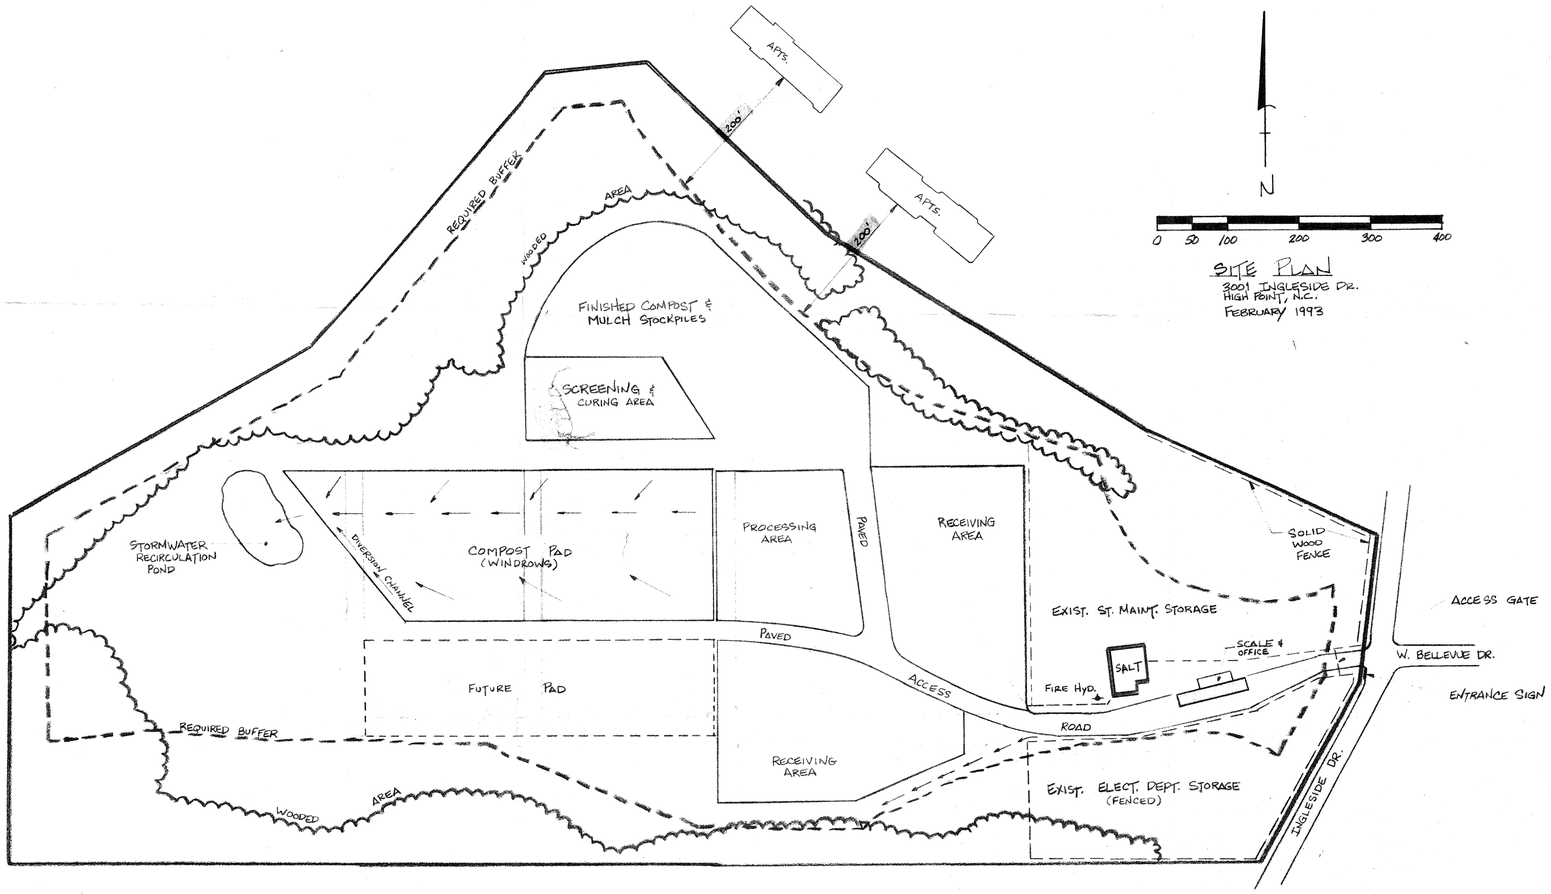

SITE PLAN
3001 INGLESIDE DR.
HIGH POINT, N.C.
FEBRUARY 1993

93

INGLESIDE COMPOST FACILITY

PUBLIC WORKS DEPT.

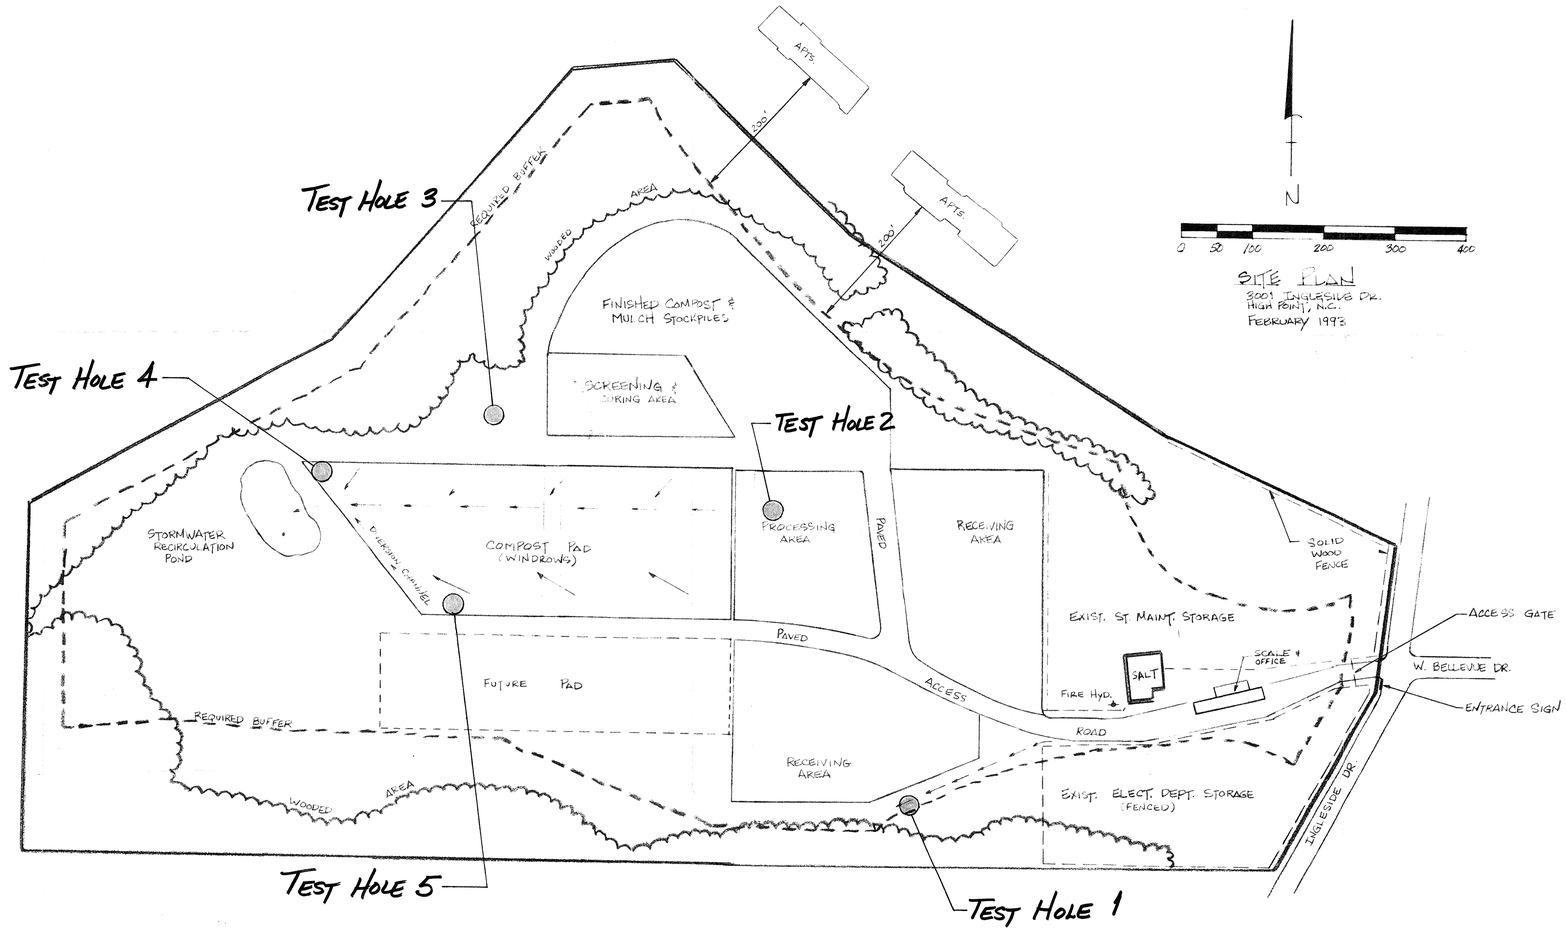

SITE PLAN
3001 INGLESIDE DR.
HIGH POINT, N.C.
FEBRUARY 1993