4308Map1995 - Batch No.___

1

HARNETT Co.

43-08 1995
Map

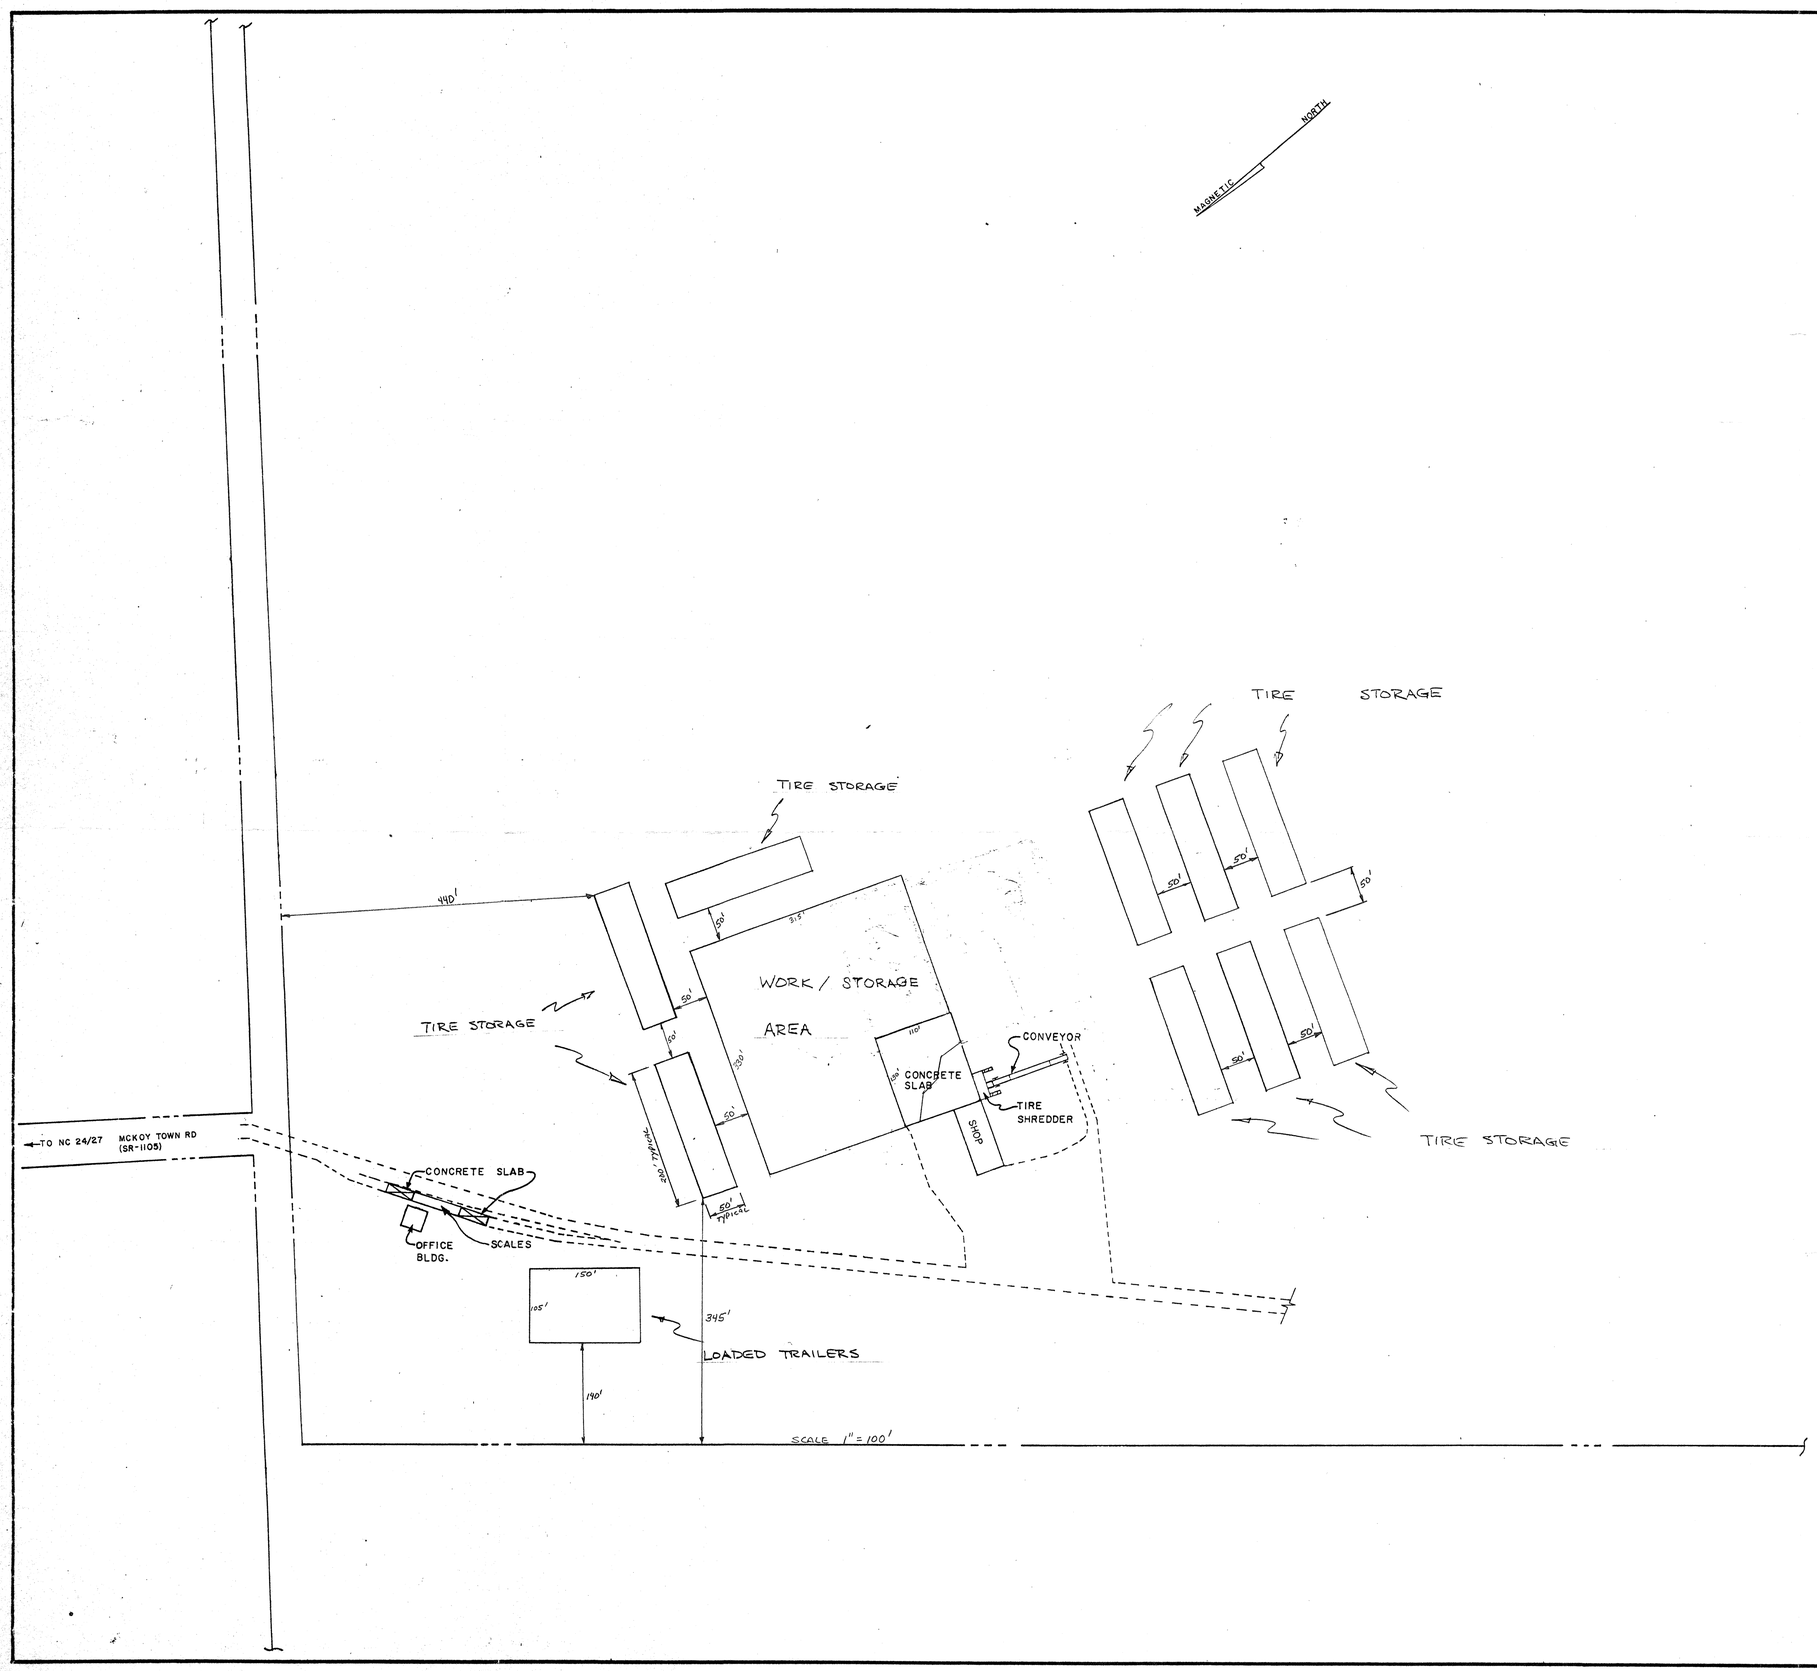

RECEIVED
NOV 8 1994
SOLID WASTE MANAGEMENT
FAYETTEVILLE REGIONAL OFFICE

APPROVED
DIVISION OF SOLID WASTE MANAGEMENT
DATE 11/4/95 BY
RAL CENT. FILE COPY
93-047P.

DATE: JUNE 26, 1992	BILLY S. THOMAS
PROJ NO. 104	CENTRAL CAROLINA TIRE DISPOSAL
REVISIONS	
OCT 30, 94 RRR	SITE PLAN
	TIRE STORAGE PLAN
	SCALE 1" = 100' / WWT ENVIROMENTAL CONSULTANTS CAMERON, N.C. / DWG. NO.