4308Map2001 - Batch No.___

1

HARNETT Co

4308 2001
map

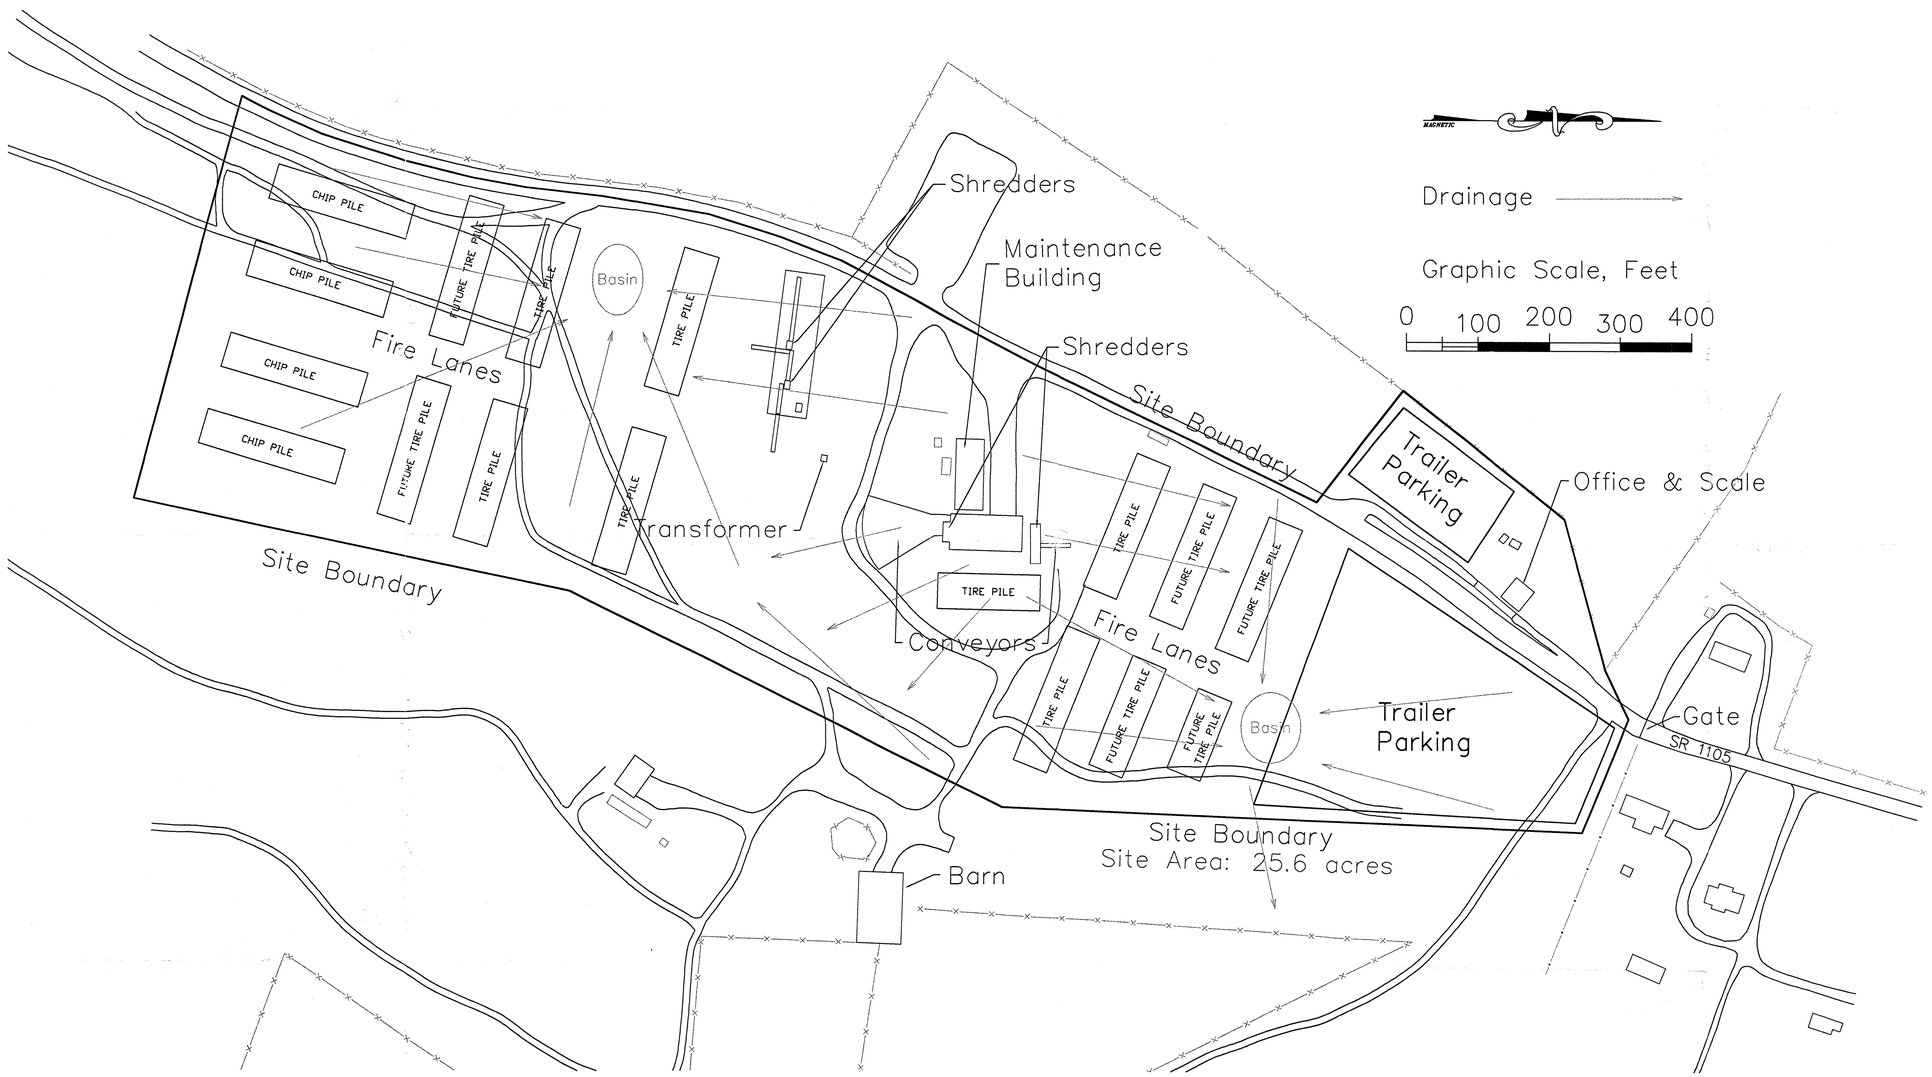


SCRAP TIRE COLLECTION & PROCESSING SITE

RECEIVED
DIVISION OF SOLID WASTE MANAGEMENT
FAYETTEVILLE REGIONAL OFFICE

APPROVED
DIVISION OF SOLID WASTE MANAGEMENT
DATE 8/21/01 BY DBS
CENTRAL FILE
43-08


Richard R. Rust. PE, PhD
Engineer
5641 Piper Drive
Fuquay Varina, NC 27526
Phone: (919) 557-0444


Richard R. Rust, PE, PhD (All Rights Reserved)

SEAL
NORTH CAROLINA PROFESSIONAL SEAL 13659 ENGINEER RICHARD R. RUST
3/26/01

# Central Carolina Tire Disposal
## Permit # 43-08 TP

Location: 1616 McKoy Town Road
Cameron, NC 28326
Operated by: Thomas Womble
Phone (919) 499-2301

FINAL DRAWING – FOR REVIEW PURPOSES ONLY

| Revisions | | | | Reference | | |
|---|---|---|---|---|---|---|
| No. | Description | BY | Date | | BY | Date |
| 1 | C&P site expansion | RRR | 03/01/01 | | | |
| | | | | 1 Addition of 6" & 2" shredders south of existing maintenance building | RRR | 03/01/01 |

PROJECT NO.: 307

Sheet 1 of 1

TIRE COLLECTION & PROCESSING SITE

SCALE : as shown

| | | |
|---|---|---|
| Designer | RRR | 03/01/01 |
| Drawn | RRR | 03/23/01 |
| Checked | RRR | 03/26/01 |
| Approved | RRR | 03/26/01 |