1 HARNETT Co.

43-04 2003
map

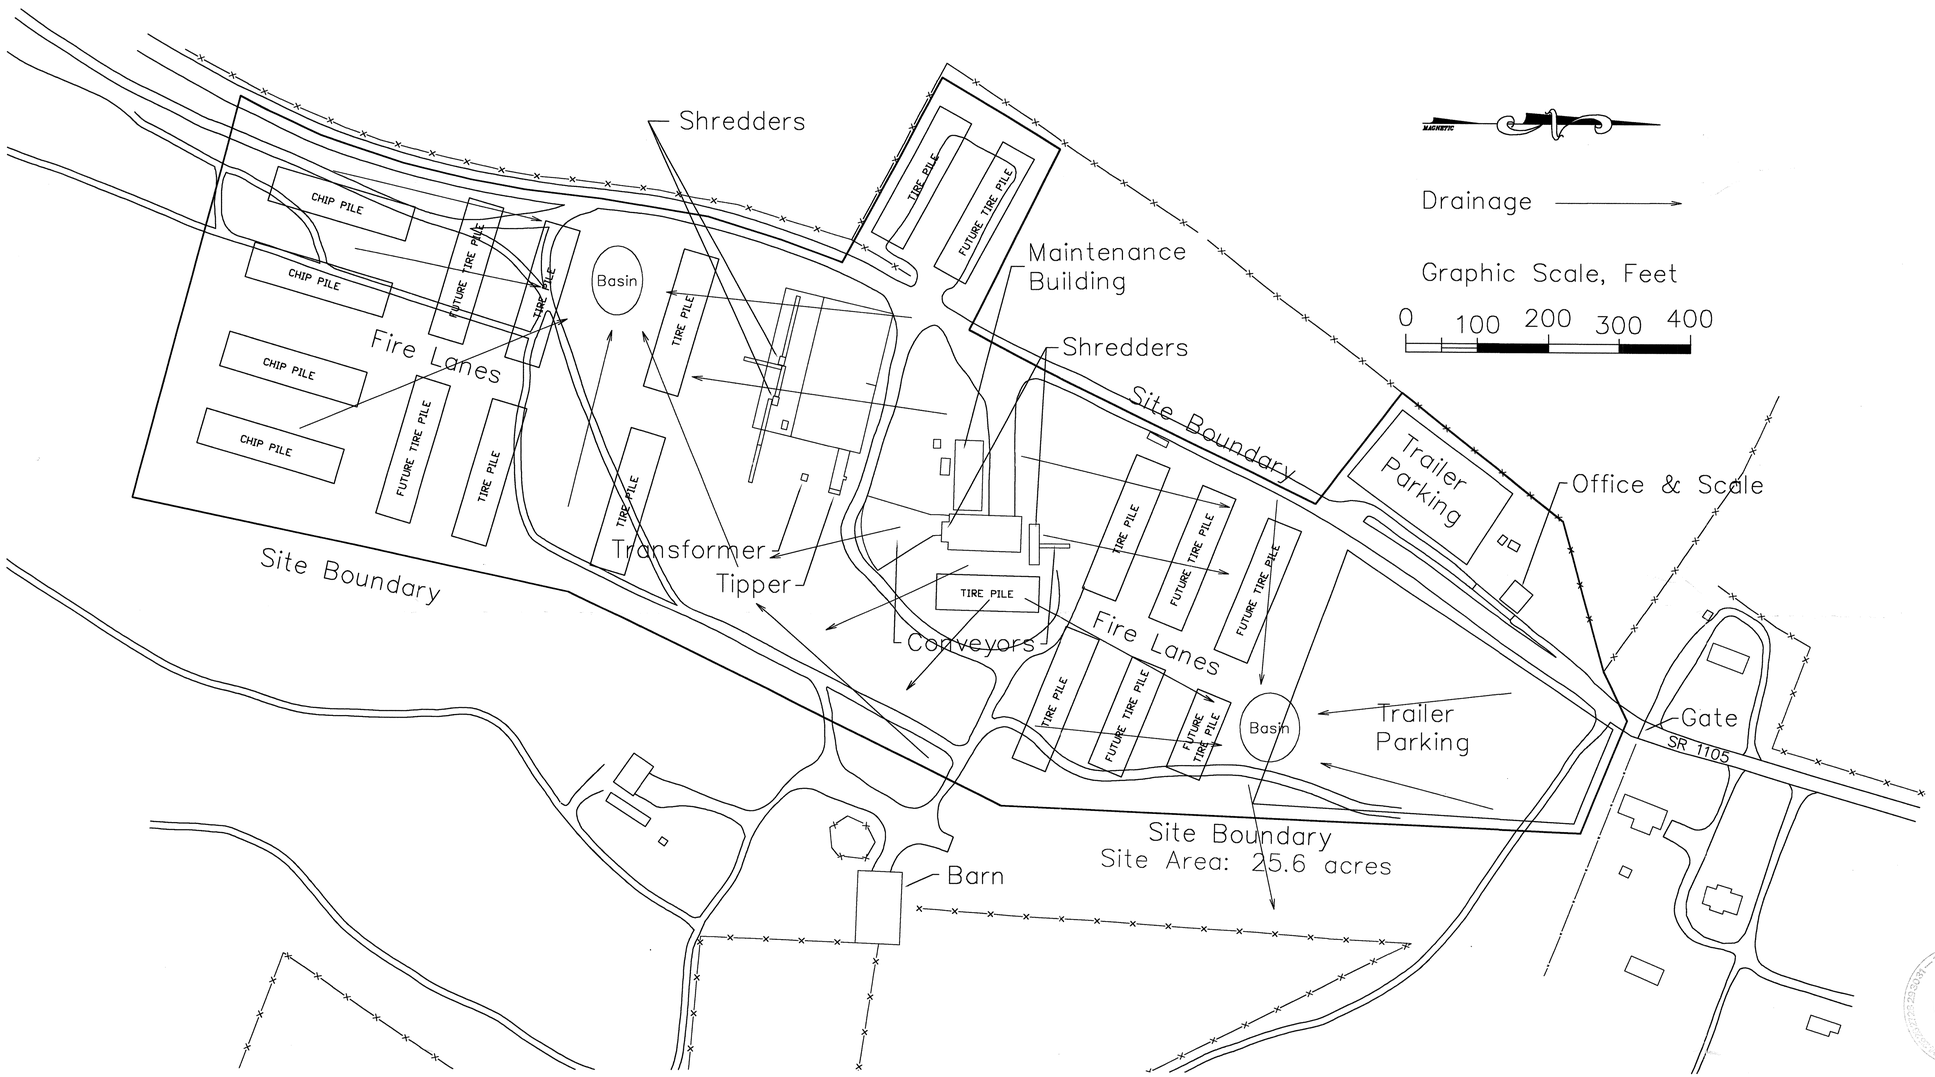

SCRAP TIRE COLLECTION & PROCESSING SITE

APPROVED
DIVISION OF WASTE MANAGEMENT
SOLID WASTE SECTION
DATE 11/14/03 BY DJB

SEP 2003
Received
Solid Waste Section

PERMIT RENEWAL - PTO
PERMIT #43-08
AMENDMENT #6
RALEIGH CENTRAL FILE COPY

Richard R. Rust. PE, PhD
Engineer
5641 Piper Drive
Fuquay Varina, NC 27526
Phone: (919) 557-0444

Richard R. Rust, PE, PhD (All Rights Reserved)

SEAL
NORTH CAROLINA PROFESSIONAL ENGINEER SEAL 13589 RICHARD R. RUST
10/1/02

Central Carolina Tire Disposal
Permit # 43-08 TP
Location: 1616 McKoy Town Road
Cameron, NC 28326
Operated by: Thomas Womble
Phone (919) 499-2301

FINAL DRAWING – FOR REVIEW PURPOSES ONLY

No.	Description	BY	Date
1	C&P site expansion	RRR	03/01/01
2	C&P site expansion	RRR	10/01/02
1	Addition of 6" & 2" shredders south of existing maintenance building	RRR	03/01/01
2	Addition of trailer tipper & tire storage	RRR	10/01/02

Revisions | Reference

PROJECT NO.: 307

Sheet 1 of 1

TIRE COLLECTION & PROCESSING SITE

SCALE : as shown

Designer	RRR	09/30/02
Drawn	RRR	10/01/02
Checked	RRR	10/01/02
Approved	RRR	10/01/02