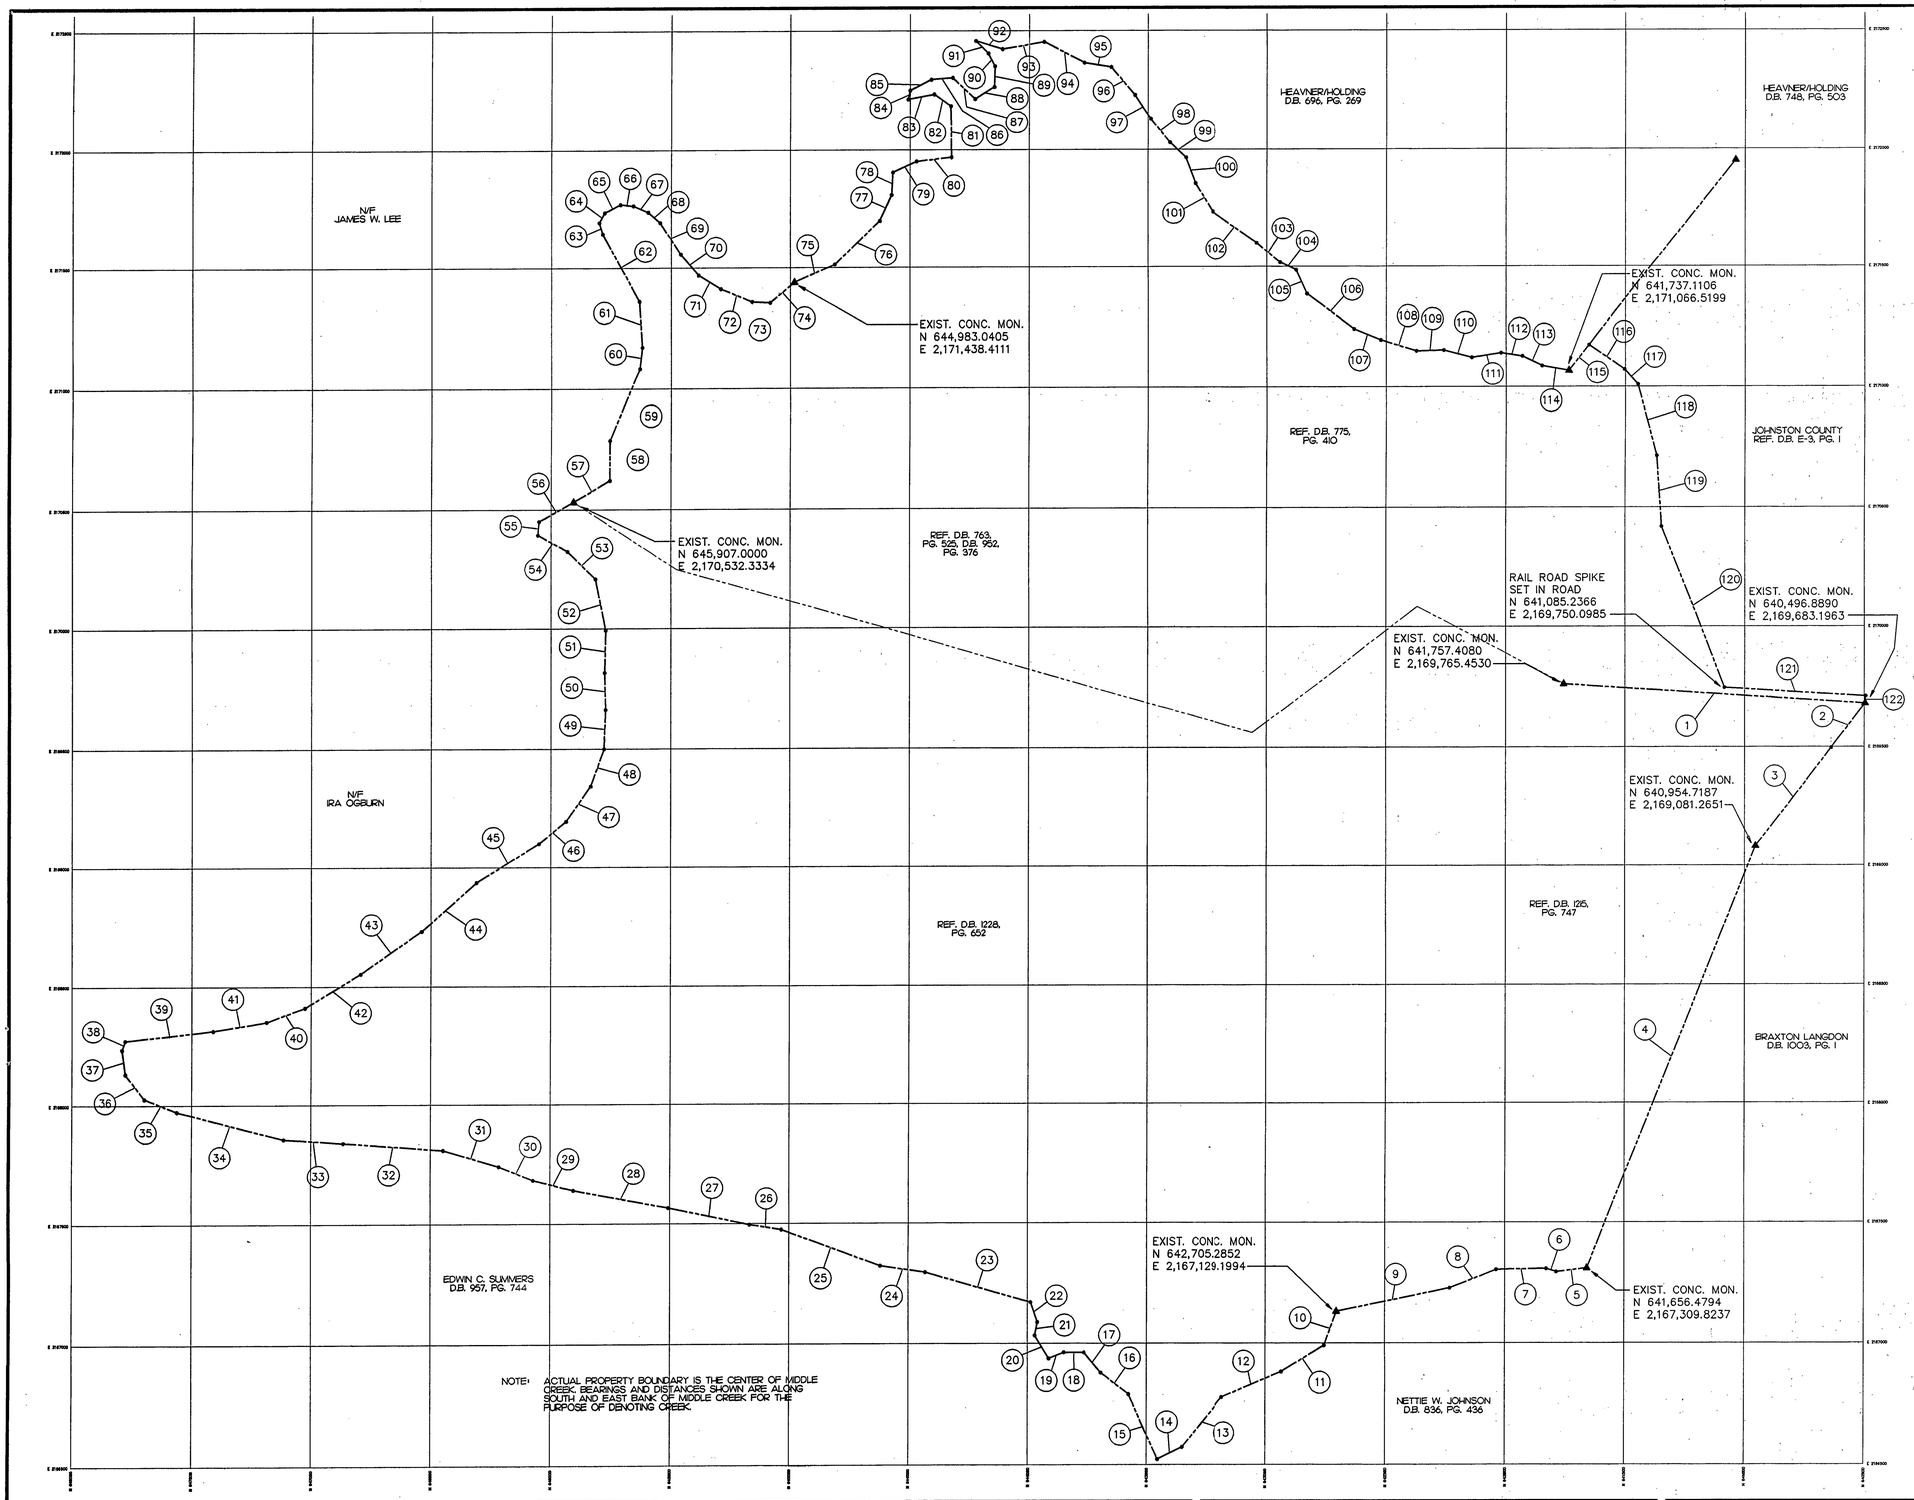


NORTH

300 150 0 300 600 900

SCALE: 1" = 300'

## LEGEND

- PROPERTY LINE
- ▲ EXISTING CONCRETE MONUMENT
- (0) PROPERTY LINE DATA KEY

NOTE: SURVEY PERFORMED BY L. DENNIS LEE, P.A.
116 N. FOURTH ST., SMITHFIELD, N.C. 27577 (919)934-1566
SURVEY DATED: 3-22-94

## PROPERTY LINE DATA

| (0) | BEARING | DISTANCE | (0) | BEARING | DISTANCE |
|---|---|---|---|---|---|
| 1 | S 03°-44'-01" W | 1263.20' | 61 | N 86°-17'-04" E | 188.39' |
| 2 | N 52°-44'-36" W | 234.25' | 62 | N 61°-41'-03" E | 234.73' |
| 3 | N 52°-44'-36" W | 522.01' | 63 | N 73°-01'-06" E | 50.71' |
| 4 | N 68°-23'-20" W | 1905.38' | 64 | S 61°-10'-21" E | 48.00' |
| 5 | N 06°-51'-37" W | 129.53' | 65 | S 27°-18'-24" E | 74.79' |
| 6 | N 17°-20'-40" E | 44.83' | 66 | S 05°-38'-08" W | 53.63' |
| 7 | N 01°-02'-01" W | 208.58' | 67 | S 23°-41'-44" W | 67.84' |
| 8 | N 21°-35'-21" W | 208.21' | 68 | S 41°-33'-11" W | 66.83' |
| 9 | N 11°-40'-04" W | 485.29' | 69 | S 57°-37'-16" W | 160.30' |
| 10 | N 69°-41'-32" W | 147.18' | 70 | S 50°-24'-44" W | 117.45' |
| 11 | N 31°-24'-07" W | 208.54' | 71 | S 31°-50'-11" W | 108.90' |
| 12 | N 22°-37'-47" W | 270.22' | 72 | S 22°-13'-16" W | 141.30' |
| 13 | N 50°-31'-42" W | 266.38' | 73 | S 02°-48'-08" W | 76.11' |
| 14 | N 26°-15'-02" W | 113.34' | 74 | S 39°-28'-52" E | 132.97' |
| 15 | N 65°-36'-13" E | 294.76' | 75 | S 23°-53'-28" E | 184.67' |
| 16 | N 37°-08'-18" E | 145.76' | 76 | S 44°-45'-38" E | 284.20' |
| 17 | N 49°-31'-24" E | 109.69' | 77 | S 65°-52'-43" E | 120.12' |
| 18 | N 00°-23'-08" E | 85.04' | 78 | S 86°-37'-42" E | 94.34' |
| 19 | N 21°-48'-02" W | 67.43' | 79 | S 25°-25'-08" E | 109.36' |
| 20 | N 58°-35'-52" E | 111.71' | 80 | S 06°-53'-33" E | 149.38' |
| 21 | S 78°-36'-12" E | 55.17' | 81 | N 89°-19'-29" E | 219.81' |
| 22 | N 70°-53'-05" E | 86.73' | 82 | N 34°-54'-27" E | 86.22' |
| 23 | N 15°-53'-55" E | 459.39' | 83 | N 10°-34'-11" W | 112.41' |
| 24 | N 08°-20'-23" E | 190.25' | 84 | S 77°-36'-31" E | 37.42' |
| 25 | N 20°-06'-13" E | 442.60' | 85 | S 26°-12'-44" E | 100.23' |
| 26 | N 06°-51'-48" E | 134.82' | 86 | S 04°-18'-13" E | 91.25' |
| 27 | N 11°-41'-53" E | 347.50' | 87 | S 42°-54'-29" W | 127.36' |
| 28 | N 10°-41'-43" E | 403.70' | 88 | S 31°-34'-17" E | 95.08' |
| 29 | N 14°-23'-33" E | 173.45' | 89 | S 88°-15'-13" E | 84.70' |
| 30 | N 22°-15'-03" E | 155.45' | 90 | N 62°-42'-02" E | 60.13' |
| 31 | N 16°-42'-08" E | 243.12' | 91 | N 44°-44'-42" E | 74.08' |
| 32 | N 04°-15'-44" E | 418.93' | 92 | S 17°-13'-00" W | 116.30' |
| 33 | N 03°-43'-00" E | 249.21' | 93 | S 09°-55'-05" E | 175.47' |
| 34 | N 14°-31'-08" E | 461.98' | 94 | S 27°-23'-32" W | 190.97' |
| 35 | N 21°-17'-32" E | 146.38' | 95 | S 08°-55'-27" W | 115.80' |
| 36 | N 53°-22'-56" E | 130.58' | 96 | S 48°-54'-17" W | 152.20' |
| 37 | N 82°-05'-03" E | 104.38' | 97 | S 56°-44'-27" W | 120.01' |
| 38 | S 70°-10'-08" E | 39.71' | 98 | S 51°-48'-17" W | 129.44' |
| 39 | S 06°-24'-04" E | 370.36' | 99 | S 44°-29'-17" W | 93.66' |
| 40 | S 09°-35'-35" E | 226.55' | 100 | S 70°-23'-27" W | 116.70' |
| 41 | S 20°-24'-13" E | 169.72' | 101 | S 58°-27'-12" W | 140.61' |
| 42 | S 31°-00'-42" E | 271.32' | 102 | S 35°-36'-28" W | 230.10' |
| 43 | S 35°-07'-37" E | 310.75' | 103 | S 40°-36'-37" W | 128.10' |
| 44 | S 41°-56'-37" E | 306.96' | 104 | S 26°-04'-42" W | 73.93' |
| 45 | S 31°-49'-05" E | 307.78' | 105 | S 65°-31'-39" W | 109.59' |
| 46 | S 40°-29'-32" E | 148.50' | 106 | S 36°-17'-21" W | 244.55' |
| 47 | S 55°-33'-22" E | 181.73' | 107 | S 21°-54'-07" W | 121.93' |
| 48 | S 70°-15'-44" E | 164.67' | 108 | S 16°-54'-47" W | 156.79' |
| 49 | S 87°-50'-14" E | 164.68' | 109 | S 01°-34'-33" E | 113.67' |
| 50 | N 88°-30'-57" E | 155.06' | 110 | S 14°-58'-07" W | 120.21' |
| 51 | S 88°-32'-15" E | 173.12' | 111 | S 08°-59'-03" E | 123.87' |
| 52 | N 78°-40'-45" E | 219.74' | 112 | S 09°-08'-35" W | 89.67' |
| 53 | N 45°-03'-15" E | 164.90' | 113 | S 25°-56'-45" W | 92.18' |
| 54 | N 29°-00'-09" E | 142.18' | 114 | S 10°-06'-36" W | 114.48' |
| 55 | S 85°-08'-07" E | 56.78' | 115 | S 51°-43'-11" E | 136.60' |
| 56 | S 29°-31'-34" E | 165.40' | 116 | S 34°-27'-13" W | 180.00' |
| 57 | S 31°-13'-56" E | 178.26' | 117 | S 48°-28'-13" W | 84.66' |
| 58 | N 89°-51'-59" E | 167.90' | 118 | S 74°-48'-13" W | 300.00' |
| 59 | S 66°-46'-29" E | 316.27' | 119 | S 86°-03'-13" W | 300.30' |
| 60 | S 83°-17'-32" E | 89.80' | 120 | S 68°-31'-13" W | 719.30' |
| | | | 121 | S 03°-31'-04" W | 591.78' |
| | | | 122 | N 87°-05'-59" W | 30.05' |

| REV.NO. | DESCRIPTIONS | DATE |
|---|---|---|
| | REVISIONS | |

NORTH CAROLINA PROFESSIONAL SEAL 15206 ENGINEER DR. CHARM J. PORZIO

C J Porzio P.E.
6-6-95 DATE

| | |
|---|---|
| DESIGNED | C.J.P. |
| DRAWN | C.S.L. |
| CHECKED | C.J.P. |
| PROJ. ENG. | M.S. |

McKIM&CREED
ENGINEERS • PLANNERS • SURVEYORS
WILMINGTON, NORTH CAROLINA RALEIGH, NORTH CAROLINA
SMITHFIELD, NORTH CAROLINA

# JOHNSTON COUNTY SUBTITLE D LANDFILL PERMIT TO CONSTRUCT APPLICATION FACILITY AND OPERATION PLANS

# BOUNDARY SURVEY PLAN

DATE: MAY 1995
0358/
MCE PROJ. # 0051OR
DWG FILE # 358F5501

SCALE
HORIZONTAL: 1" = 300'
VERTICAL:

SHEET NO.
F01
OF: ____

S:\0358\0051.OR\DWG\358F5501.DWG(1;300)