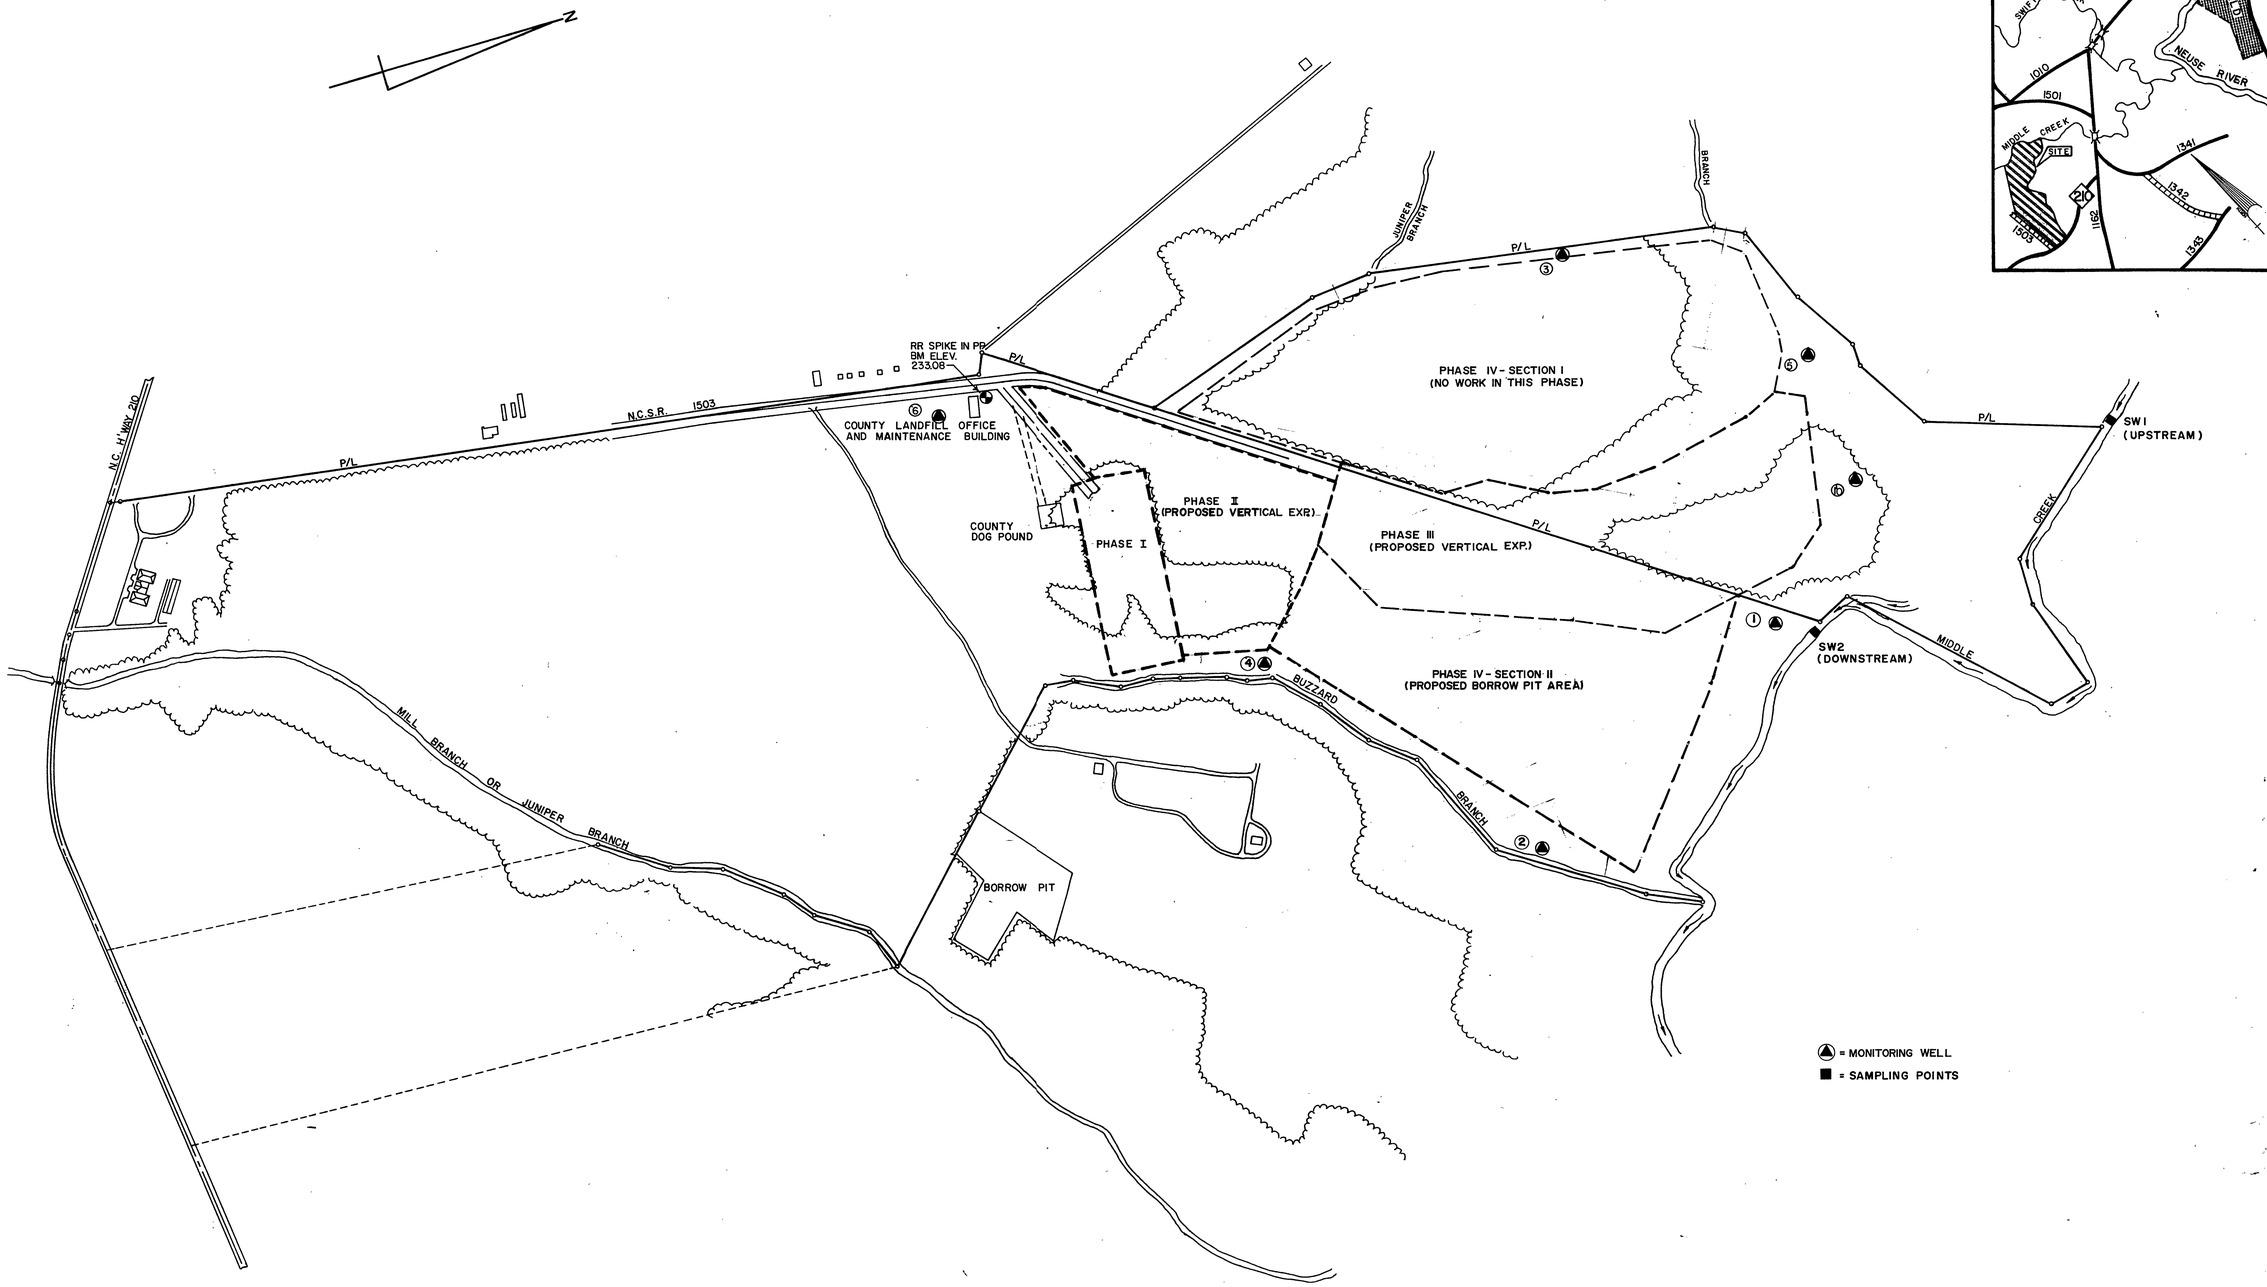

JOHNSTON CO. LANDFILL
MASTER PLAN

NO	DATE	BY	REVISION

RAGSDALE ENGINEERS, P.A.
P.O. BOX 1749 SMITHFIELD, N.C. 27577
CIVIL AND ENVIRONMENTAL ENGINEERS—LAND PLANNERS AND SURVEYORS

SCALE: AS NOTED
DATE: 9/4/90
DRAWN BY: JRF
CHECKED BY: JGH
APPROVED BY: TGB
PROJECT NO. 289P0034

JOHNSTON COUNTY LANDFILL
PROPOSED VERTICAL EXPANSION

MASTER PLAN AND VICINITY MAP

DRAWING NO. 2 OF 15