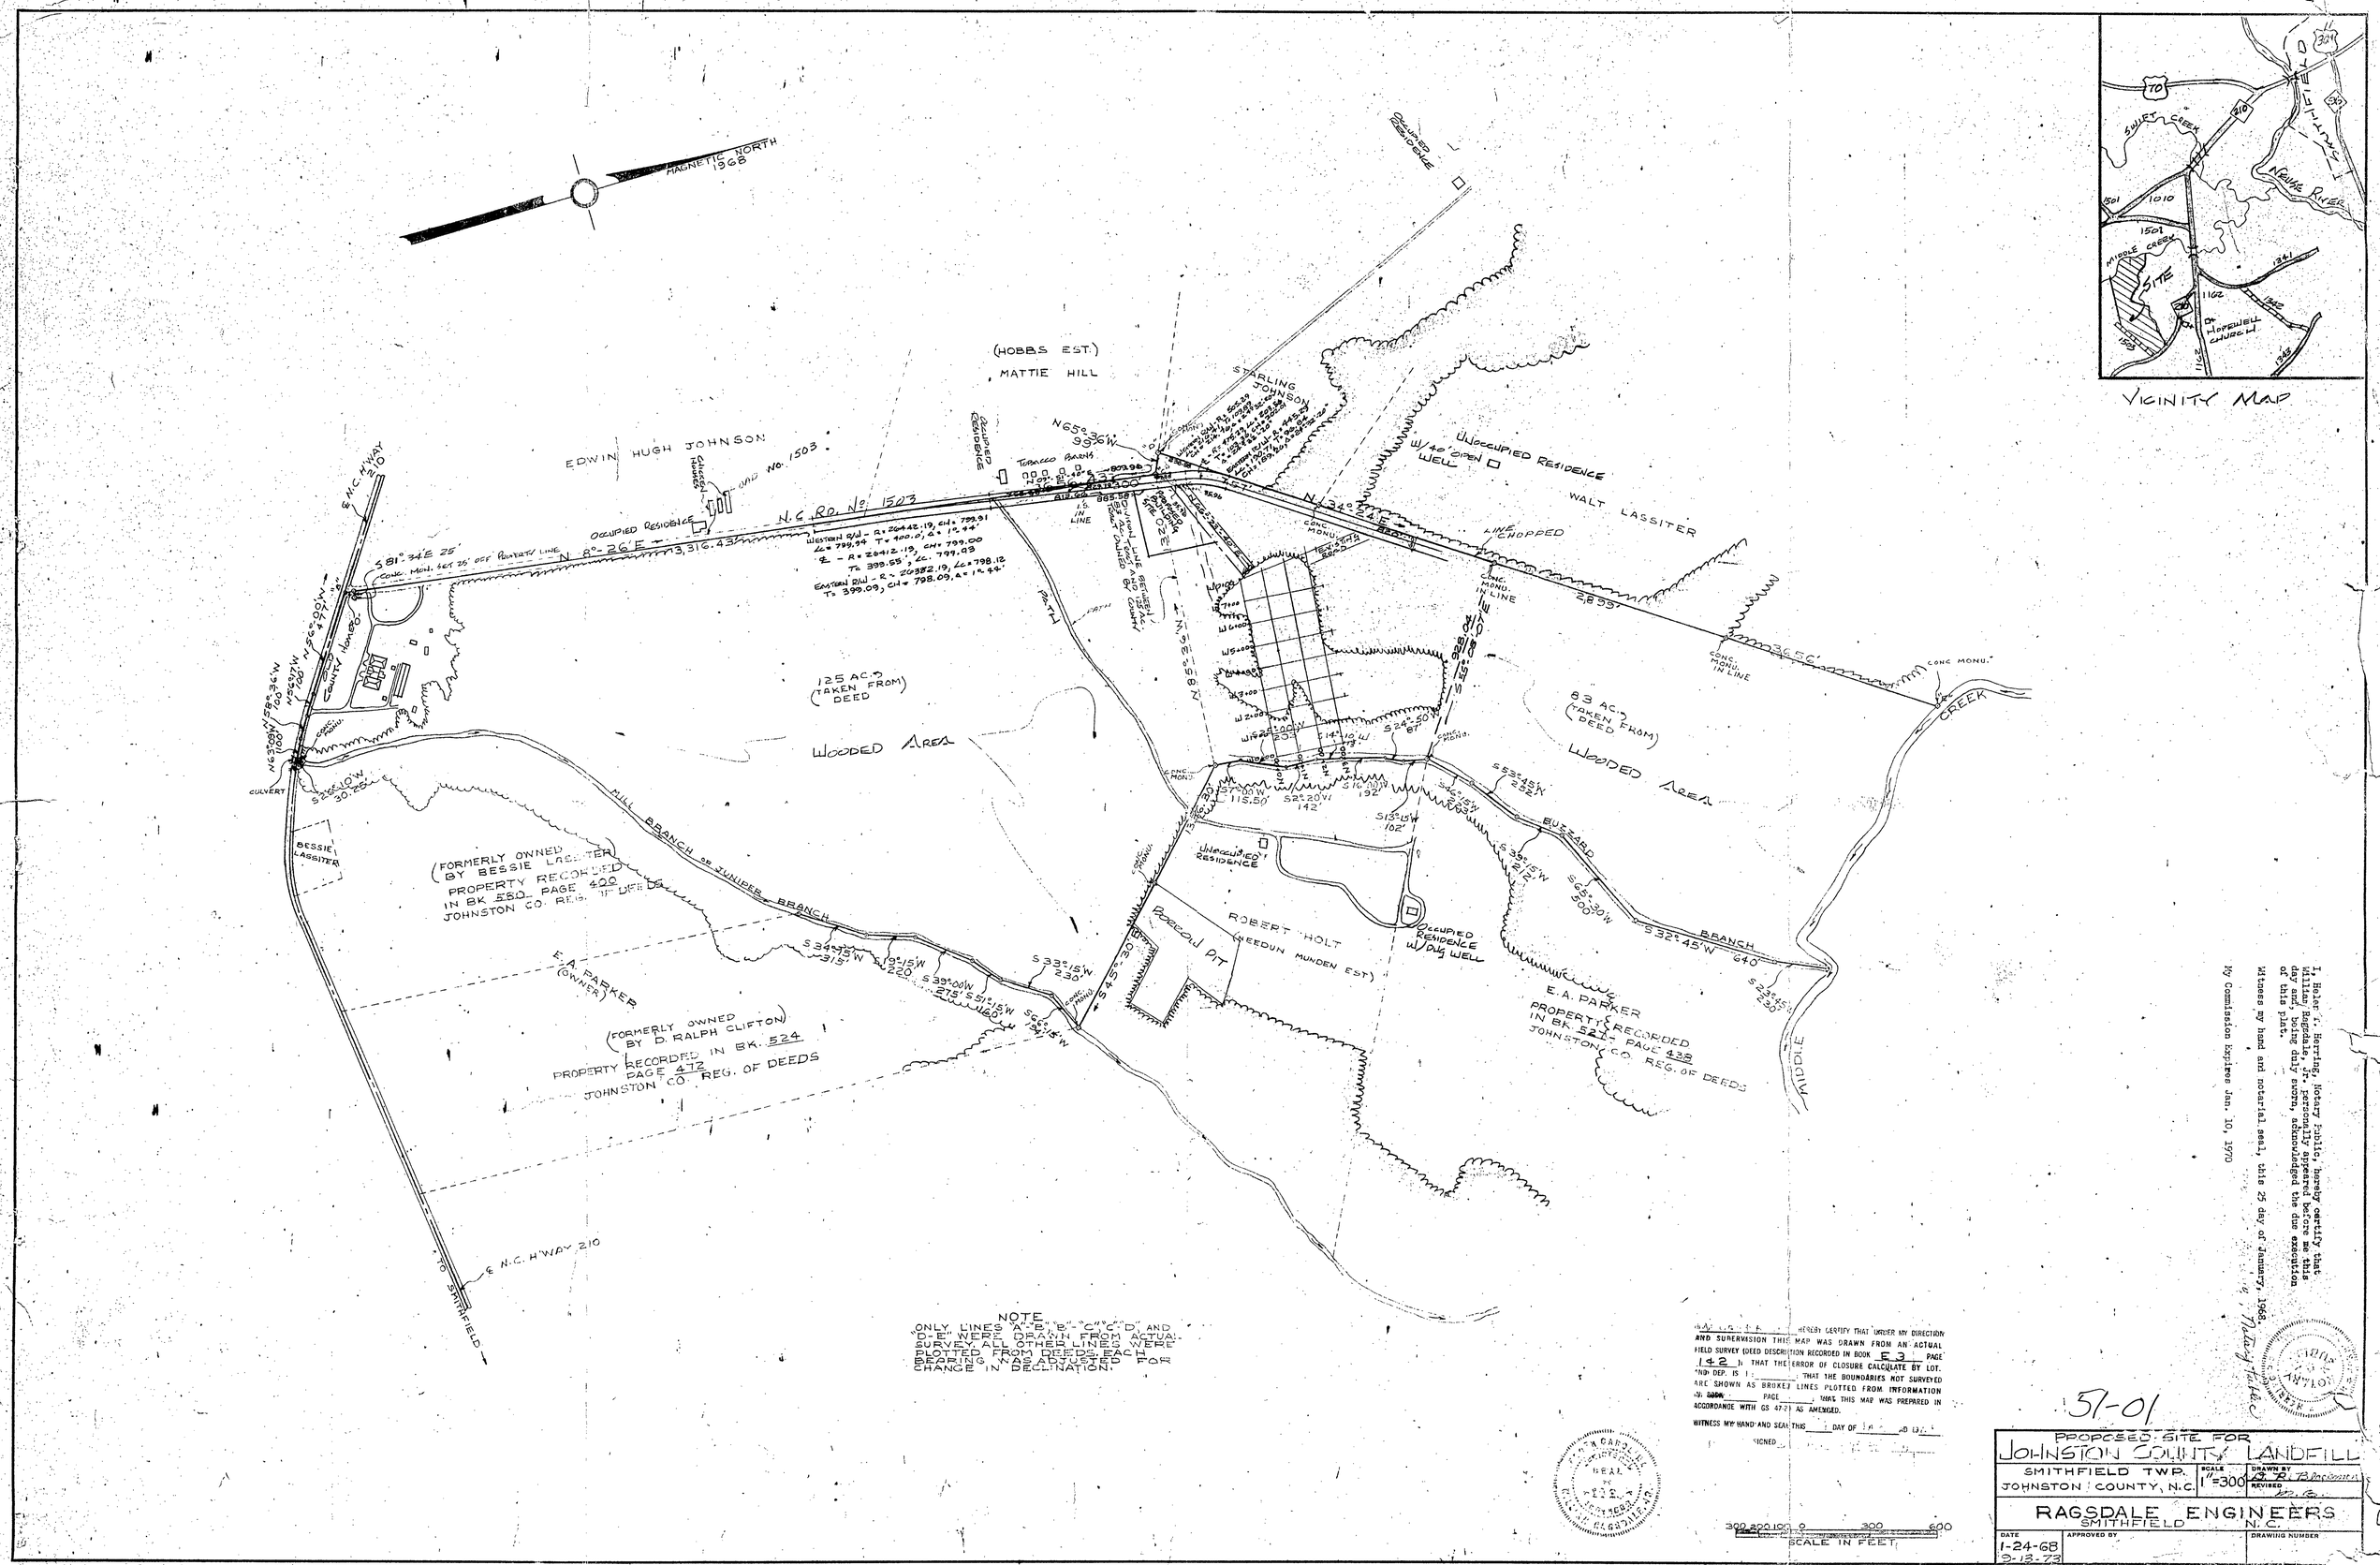

NOTE
ONLY LINES "A"-"B", "B"-"C", "C"-"D" AND "D"-"E" WERE DRAWN FROM ACTUAL SURVEY. ALL OTHER LINES WERE PLOTTED FROM DEEDS. EACH BEARING WAS ADJUSTED FOR CHANGE IN DECLINATION.

I, Haler T. Herring, Notary Public, hereby certify that William Ragsdale, Jr. personally appeared before me this day and, being duly sworn, acknowledged the due execution of this plat.

Witness my hand and notarial seal, this 25 day of January, 1968.

My Commission Expires Jan. 10, 1970

Notary Public

I HEREBY CERTIFY THAT UNDER MY DIRECTION AND SUPERVISION THIS MAP WAS DRAWN FROM AN ACTUAL FIELD SURVEY (DEED DESCRIPTION RECORDED IN BOOK E3 PAGE 142), THAT THE ERROR OF CLOSURE CALCULATED BY LOT. AND DEP. IS 1 : _____; THAT THE BOUNDARIES NOT SURVEYED ARE SHOWN AS BROKEN LINES PLOTTED FROM INFORMATION IN BOOK _____ PAGE _____; AND THAT THIS MAP WAS PREPARED IN ACCORDANCE WITH GS 47-21 AS AMENDED.

WITNESS MY HAND AND SEAL THIS ____ DAY OF _____, A.D. 19__

SIGNED _____

SEAL

300 200 100 0 300 600
SCALE IN FEET

57-01

PROPOSED SITE FOR
JOHNSTON COUNTY LANDFILL

SMITHFIELD TWP. JOHNSTON COUNTY, N.C.	SCALE 1"=300'	DRAWN BY	
		REVISED	

RAGSDALE ENGINEERS
SMITHFIELD N.C.

DATE	APPROVED BY	DRAWING NUMBER
1-24-68 9-13-73		

K+E ALBANENE ® 10 5465 ARCHITECT STANDARD 5966