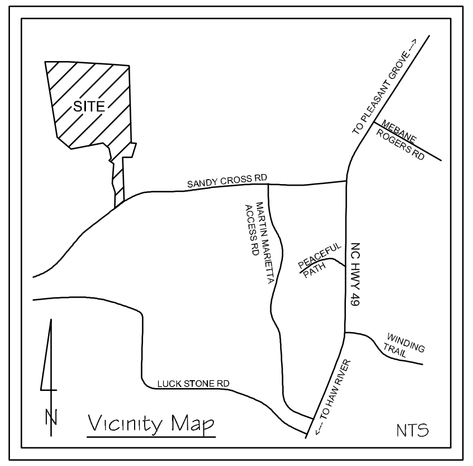

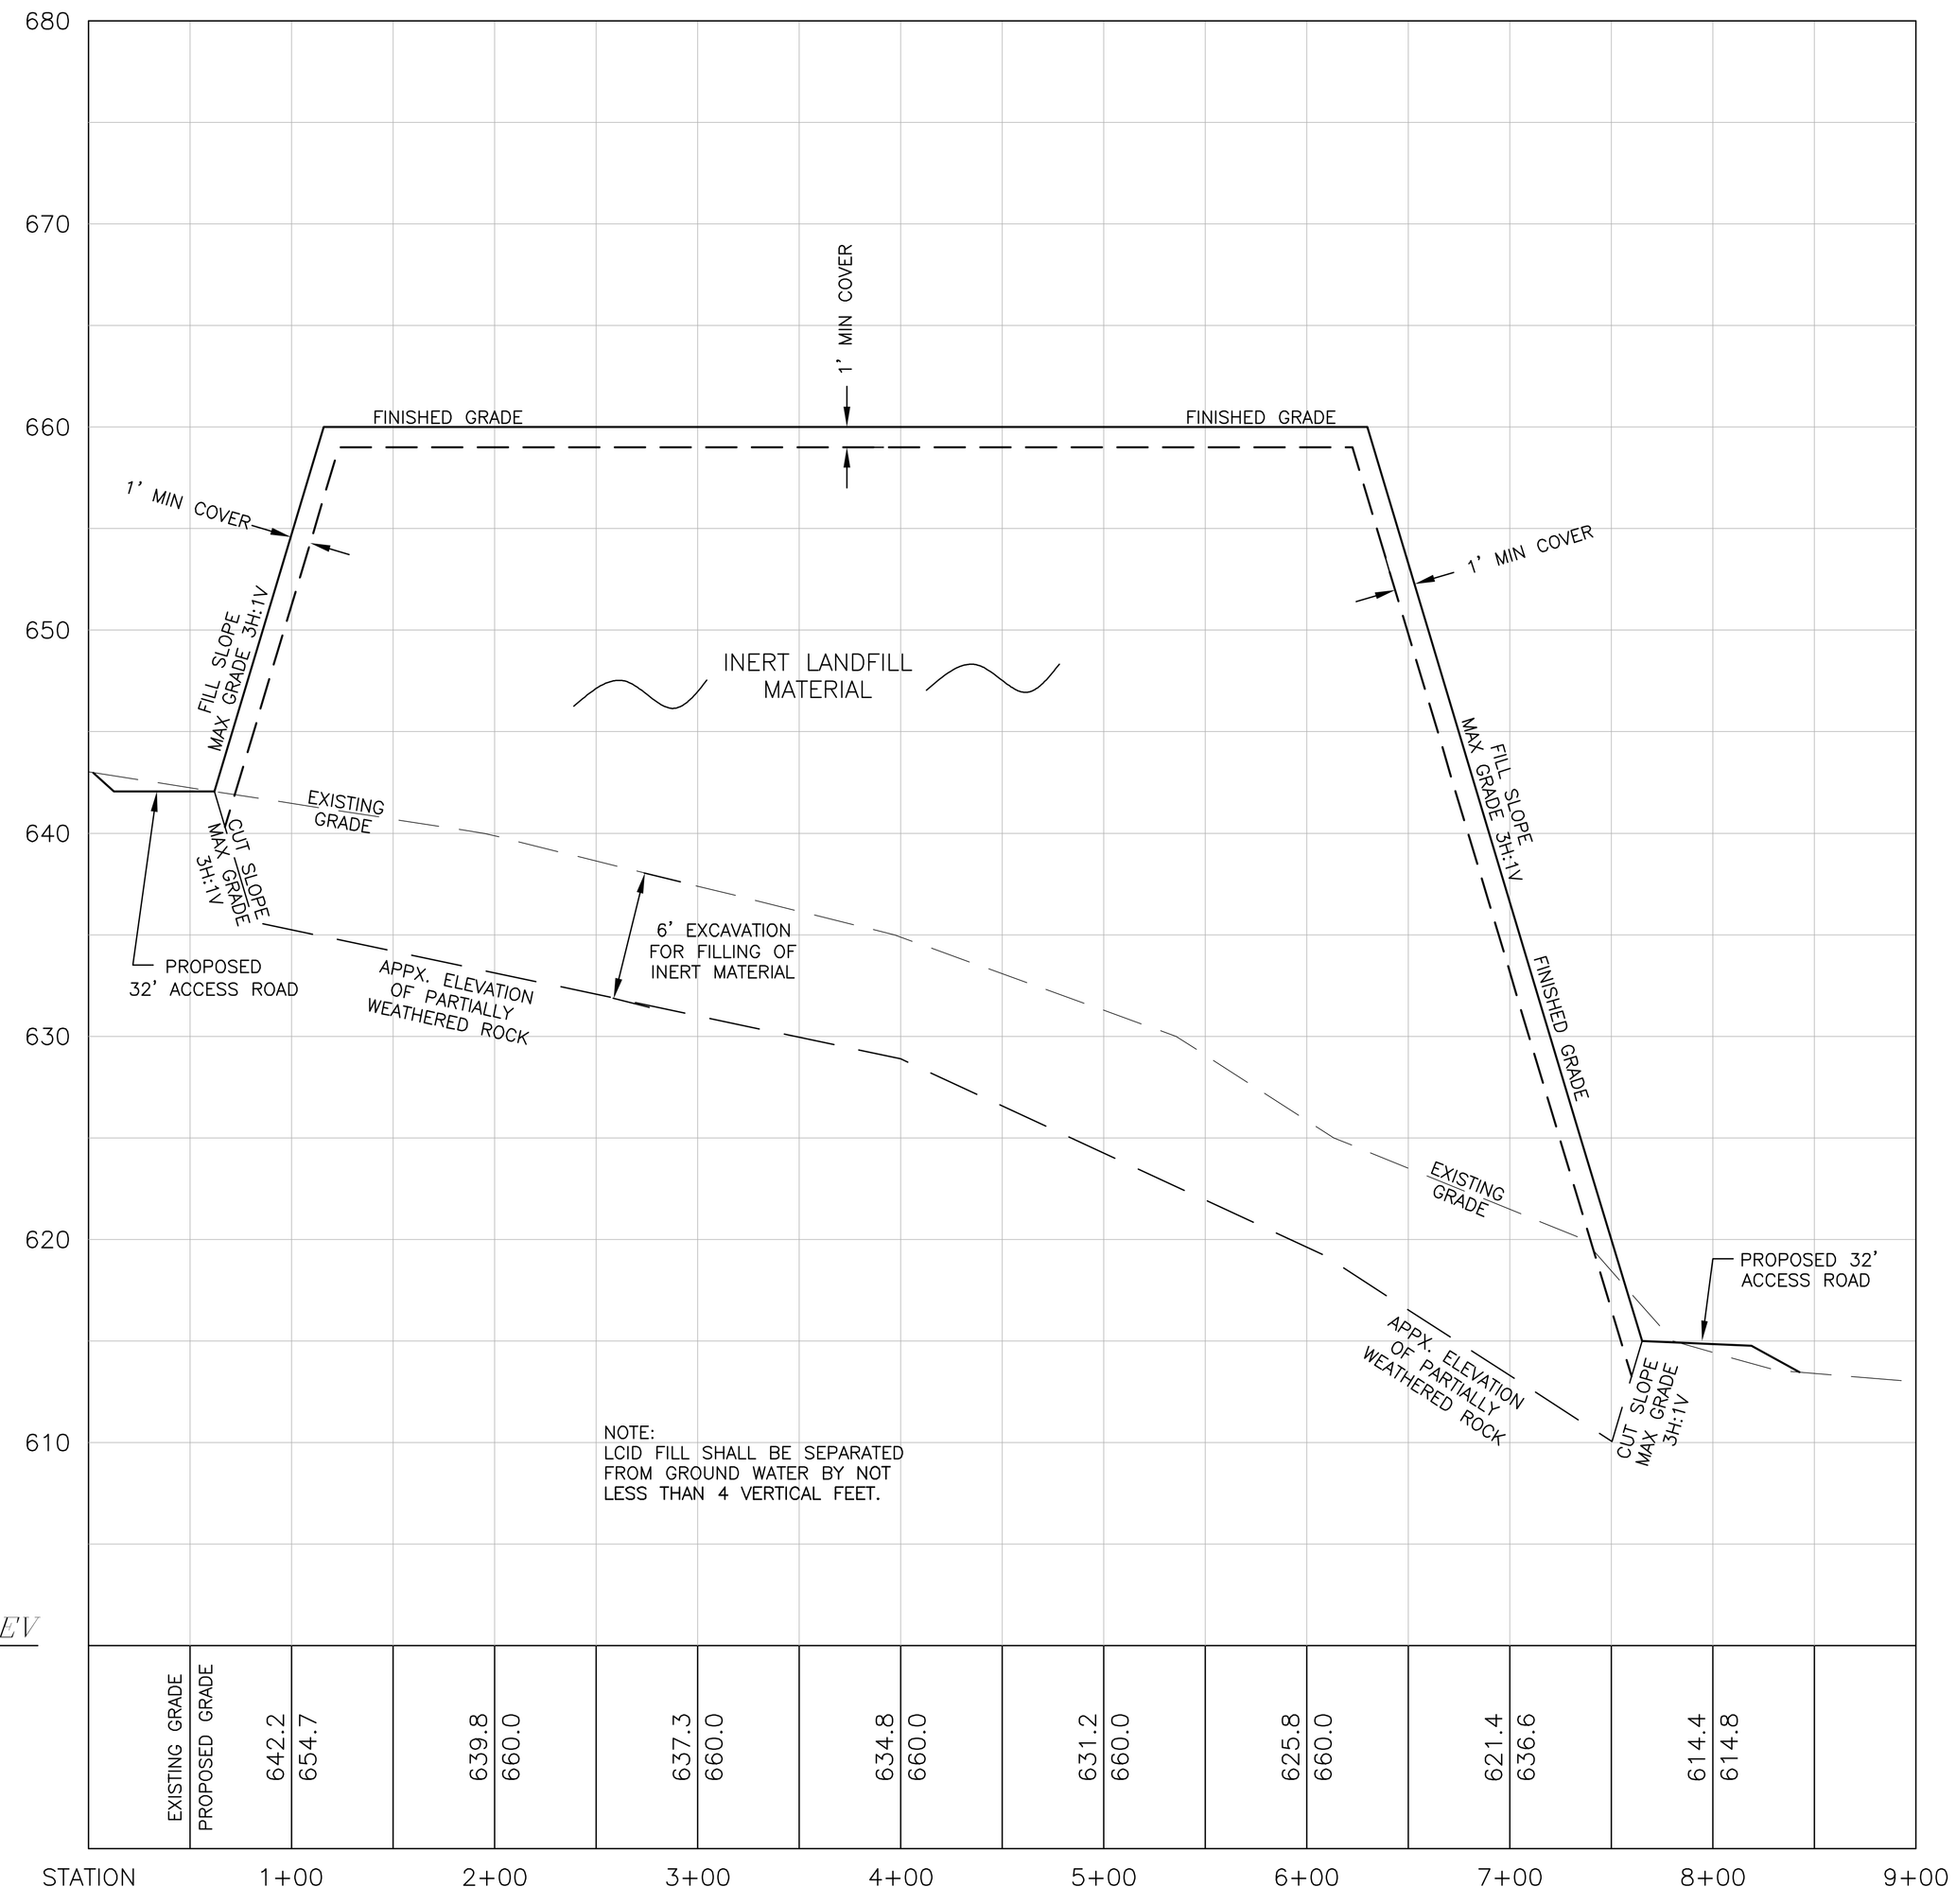

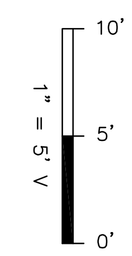

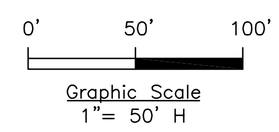

CALL BEFORE YOU DIG! ITS THE LAW
ULOCO North Carolina One Call Center
1-800-632-4949

DRAWING INTENDED FOR PRELIMINARY PLANNING AND PERMITTING PURPOSES ONLY.

SHEET 3/6

7-23-13

See Plan

SWD

DRAWN IN THE USA BY

REVISIONS

1-13-1006

PROJECT NUMBER

PROPOSAL VALUATION

AXIS 'A' GRADING PROFILE

10-15-2013

NORTH CAROLINA PROFESSIONAL SEAL 24924 ENGINEER CHARLES D. HUFFINE

Charles D. Huffine

LCID LANDFILL

Pleasant Grove Township: Alamance County, North Carolina

THE L.E.A.D.S. GROUP, P.A.
505 EAST DAVIS STREET
BURLINGTON, NC 27215
phone: (336) 222-0274
fax: (336) 222-0275
Land Engineering And Development Services
Lic. No. C-1312 C# 1959