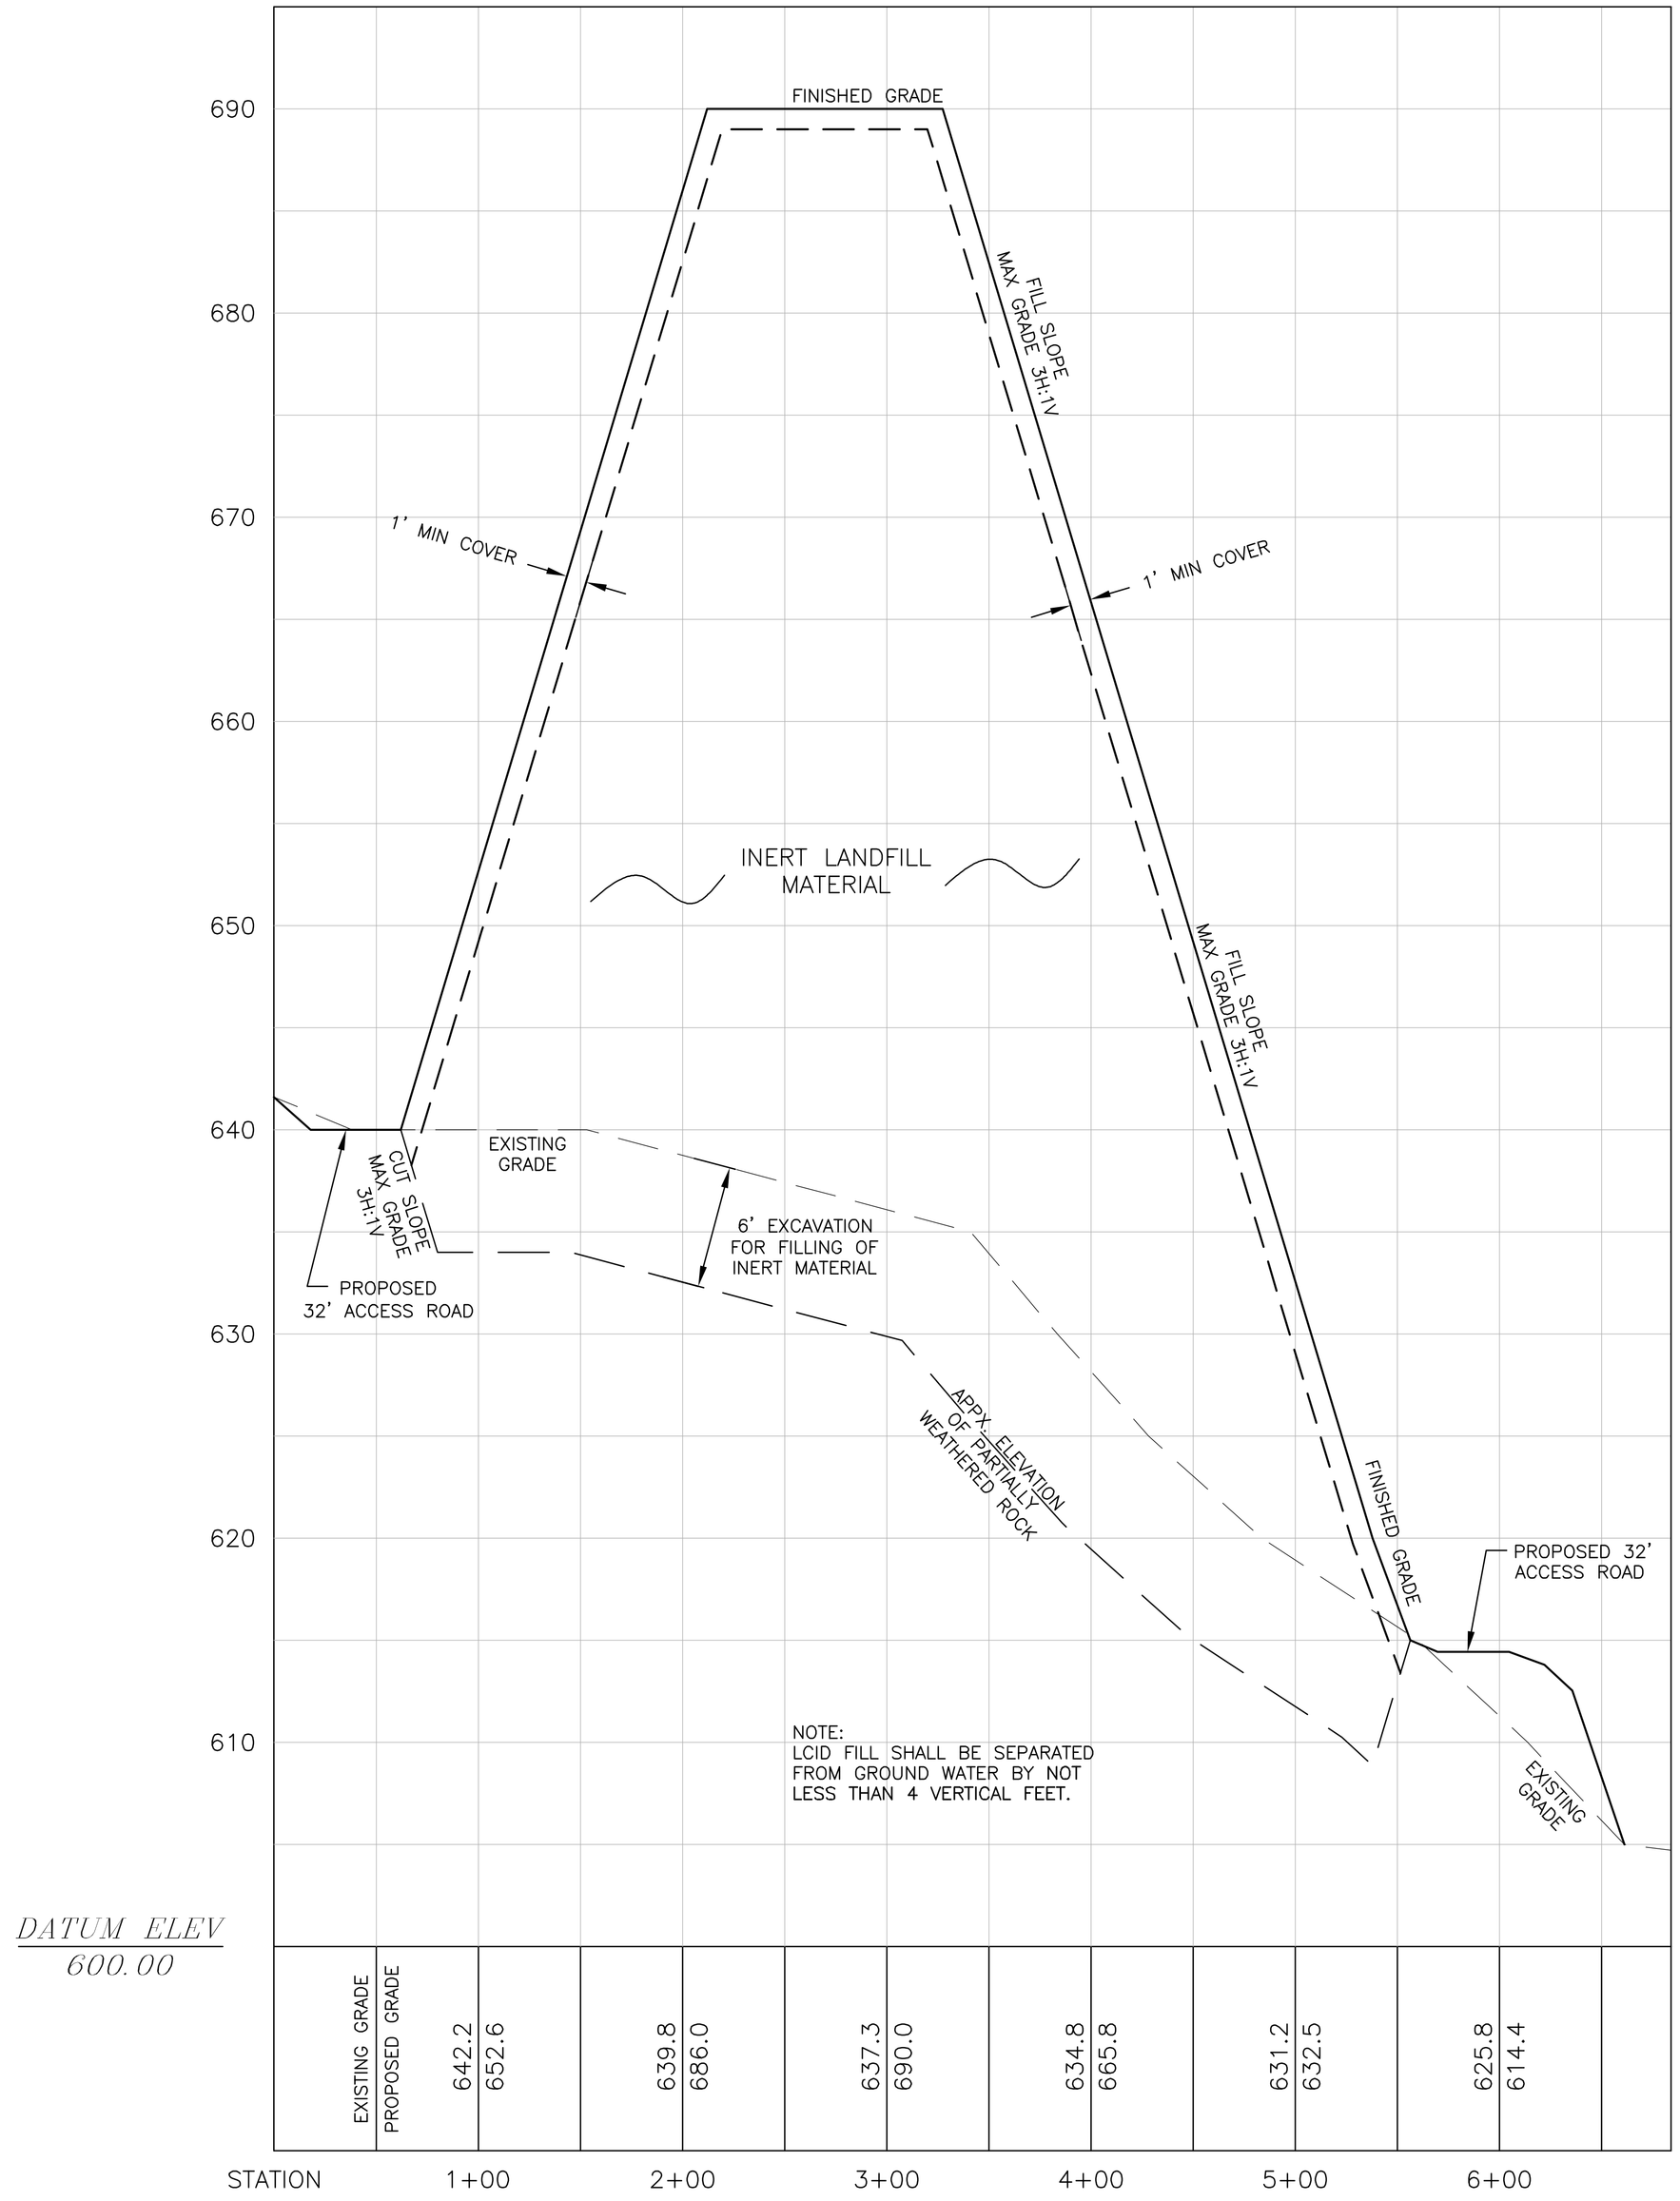

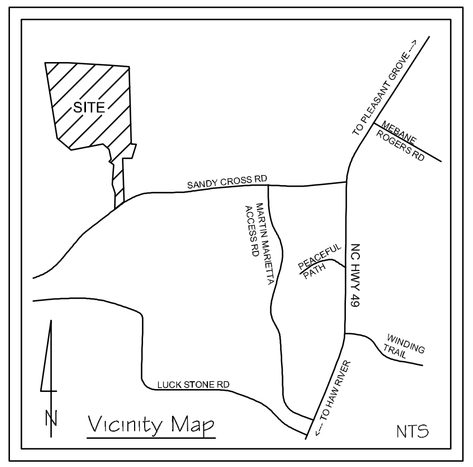

1" = 5' V

10'
5'
0'

0' 50' 100'

Graphic Scale
1"= 50' H

CALL BEFORE YOU DIG! ITS THE LAW
ULOCO North Carolina One Call Center
1-800-632-4949

DRAWING INTENDED FOR PRELIMINARY PLANNING AND PERMITTING PURPOSES ONLY.

SHEET 4/6

7-23-13
DATE

See Plan
SCALE

SWD
DRAWN IN THE USA BY

REVISIONS

1-13-1006
PROJECT NUMBER
PROPOSAL NUMBER

AXIS 'B' GRADING PROFILE

10-15-2013
NORTH CAROLINA PROFESSIONAL SEAL 24924 ENGINEER CHARLES D. HUFFINE
Charles D. Huffine

PROJECT
LCID LANDFILL
Pleasant Grove Township: Alamance County, North Carolina

THE L.E.A.D.S. GROUP, P.A.
505 EAST DAVIS STREET
BURLINGTON, NC 27215
phone: (336) 222-9274
fax: (336) 222-9275
lic. No. C-0312 C# 1959
Land Engineering And Development Services