Doc #5. 6/17/92 amendment

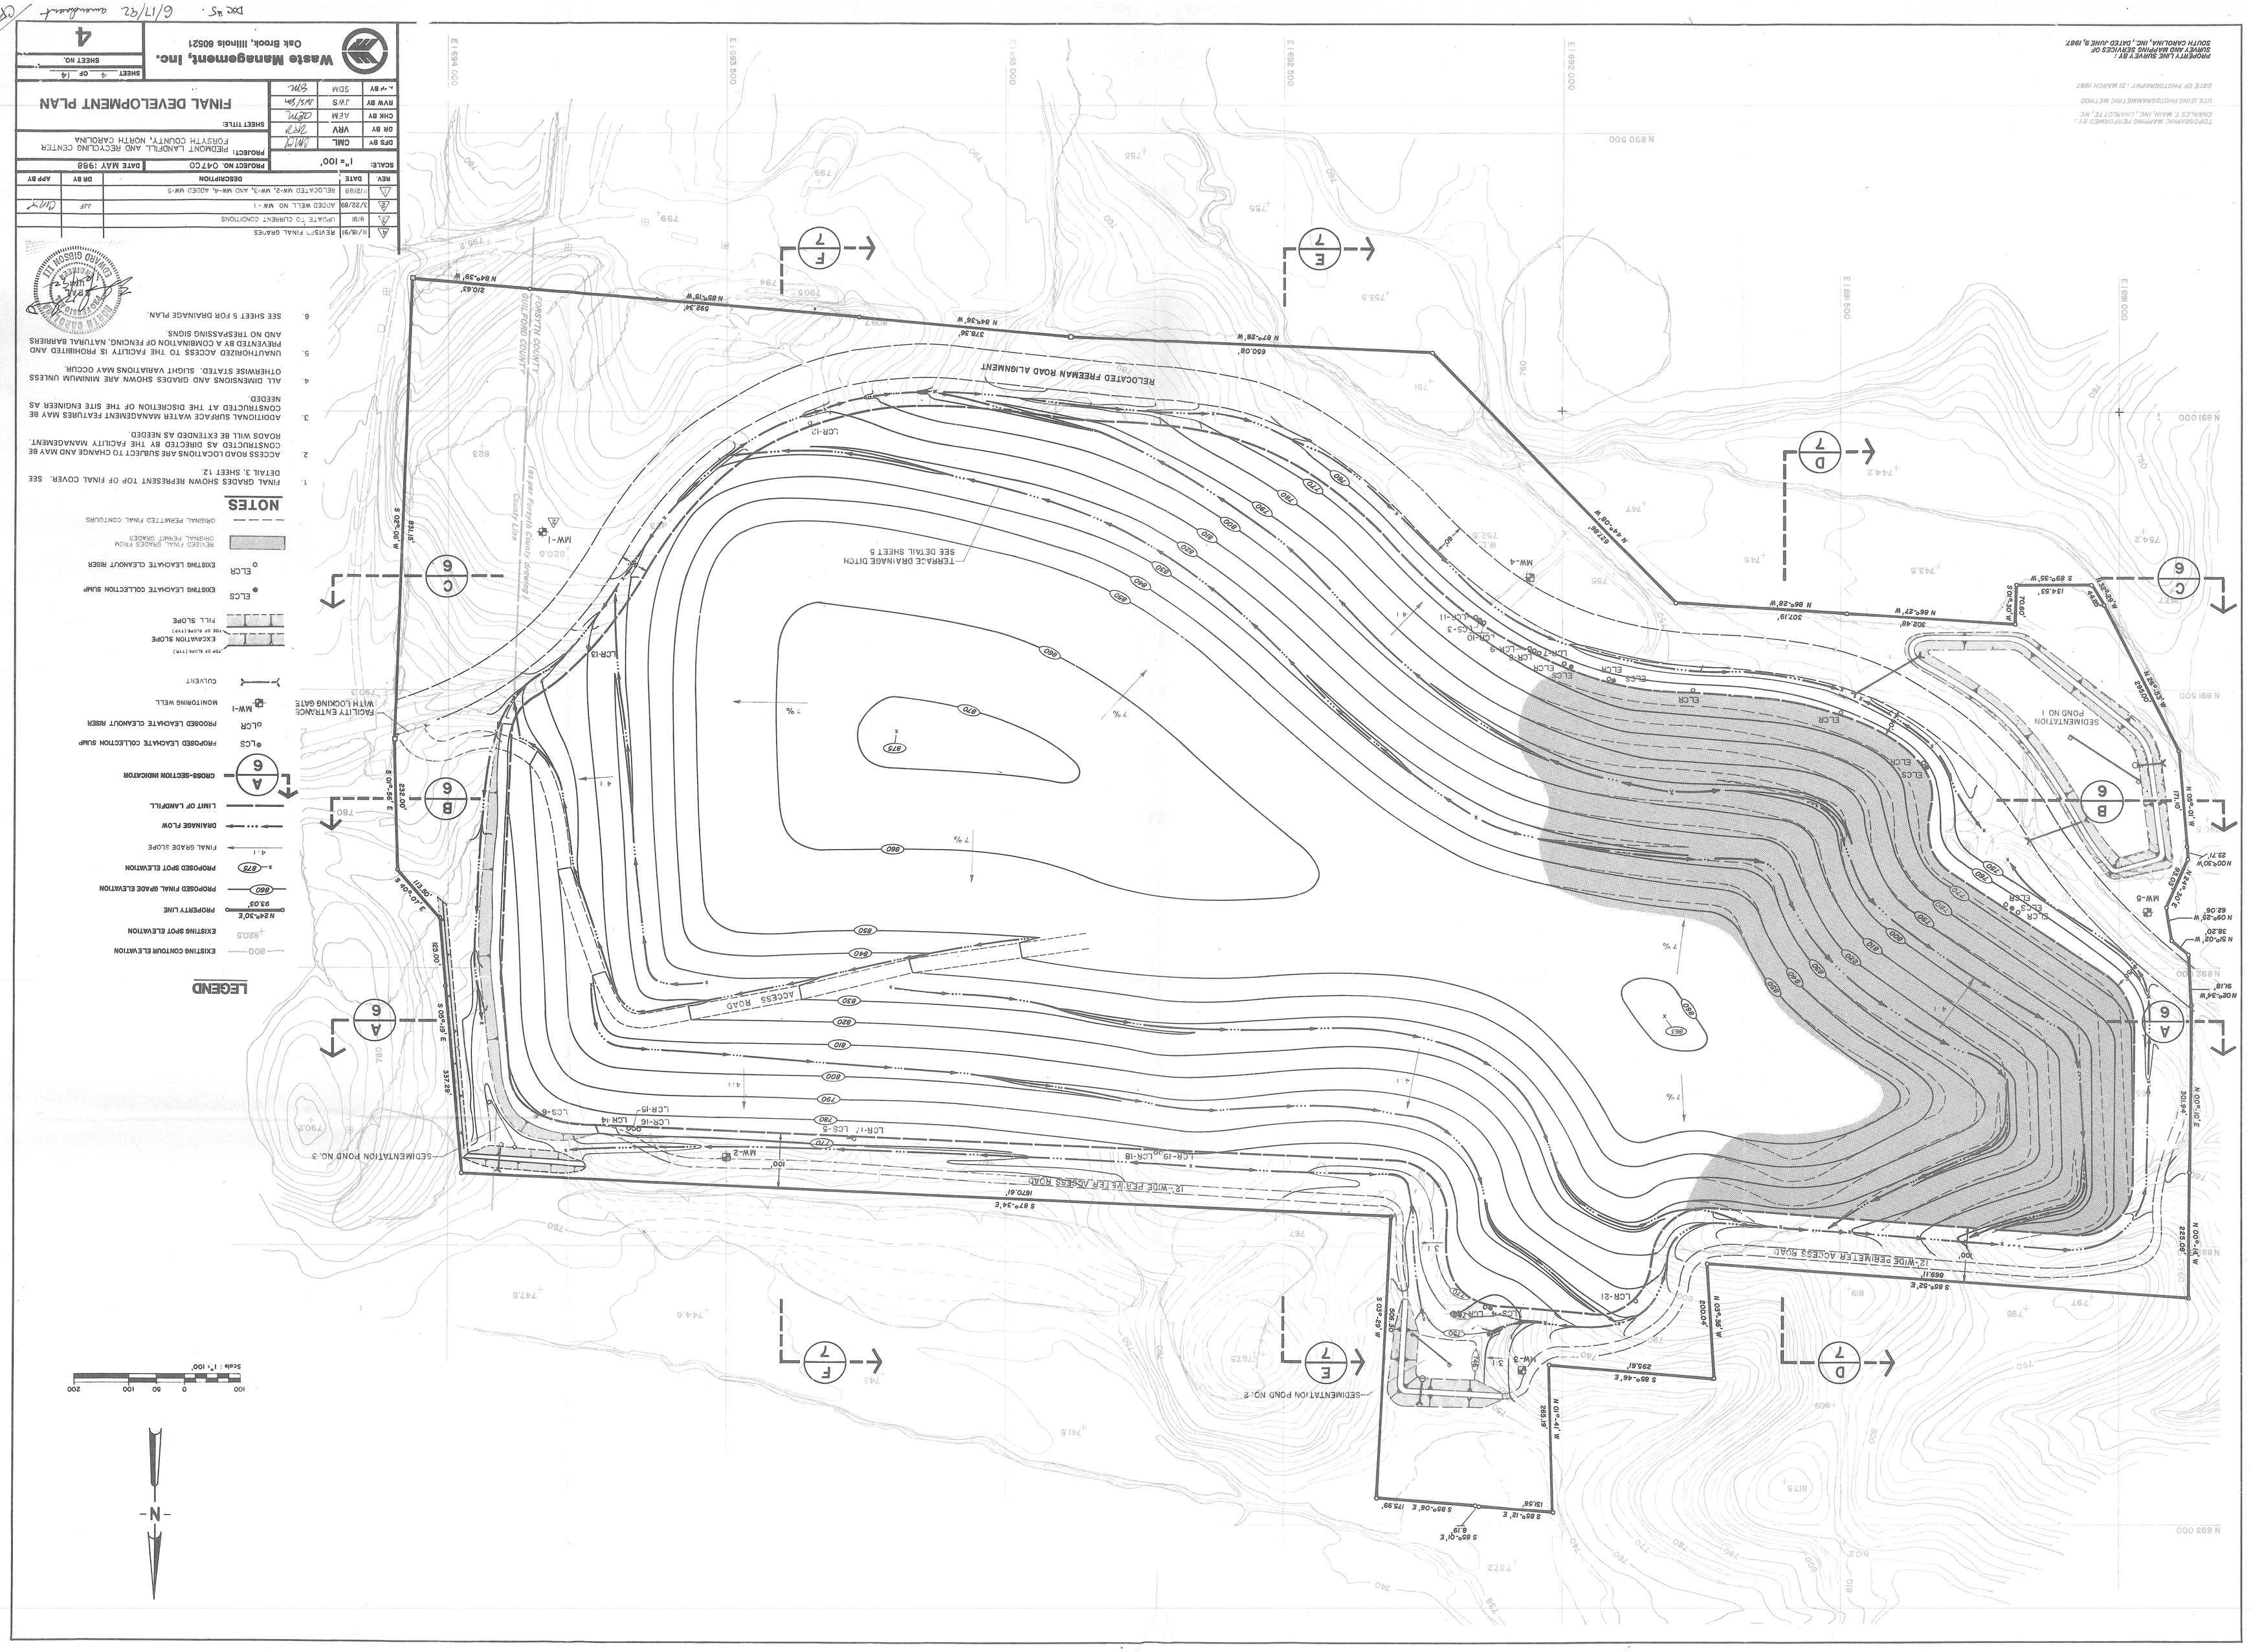

PROPERTY LINE SURVEY BY:
SURVEY AND MAPPING SERVICES OF
SOUTH CAROLINA, INC., DATED JUNE 9, 1987

TOPOGRAPHIC MAPPING PERFORMED BY:
CHARLES T. MAIN, INC. CHARLOTTE, NC
UTILIZING PHOTOGRAMMETRIC METHOD
DATE OF PHOTOGRAPHY: 21 MARCH 1987

NOTES

1. FINAL GRADES SHOWN REPRESENT TOP OF FINAL COVER. SEE DETAIL 3, SHEET 12
2. ACCESS ROAD LOCATIONS ARE SUBJECT TO CHANGE AND MAY BE CONSTRUCTED AS DIRECTED BY THE FACILITY MANAGEMENT. ROADS WILL BE EXTENDED AS NEEDED.
3. ADDITIONAL SURFACE WATER MANAGEMENT FEATURES MAY BE CONSTRUCTED AT THE DISCRETION OF THE SITE ENGINEER AS NEEDED.
4. ALL DIMENSIONS AND GRADES SHOWN ARE MINIMUM UNLESS OTHERWISE STATED. SLIGHT VARIATIONS MAY OCCUR.
5. UNAUTHORIZED ACCESS TO THE FACILITY IS PROHIBITED AND PREVENTED BY A COMBINATION OF FENCING, NATURAL BARRIERS AND NO TRESPASSING SIGNS.
6. SEE SHEET 5 FOR DRAINAGE PLAN.

REV.	DATE	DESCRIPTION	DR BY	APP BY
4	11/18/91	REVISED FINAL GRADES		
3	9/98	UPDATE TO CURRENT CONDITIONS		
2	3/22/89	ADDED WELL NO. MW - 1	JJP	
1	11/2/88	RELOCATED MW-2, MW-3, AND MW-4; ADDED MW-5		

SCALE: 1" = 100'
PROJECT NO. 0470O DATE MAY 1988

PROJECT: PIEDMONT LANDFILL AND RECYCLING CENTER
FORSYTH COUNTY, NORTH CAROLINA

SHEET TITLE: FINAL DEVELOPMENT PLAN

DFS BY	CML	
DR BY	VRV	
CHK BY	AEM	
RVW BY	JWS	
APP BY	SDM	

Waste Management, Inc.
Oak Brook, Illinois 60521

SHEET 4 OF 14
SHEET NO. 4

EDWARD GIBSON III
REGISTERED
PROFESSIONAL ENGINEER
NO. 14875
NORTH CAROLINA