Instrument# 2009006276 Book CABC Page 5541

Line	Bearing	Distance
L1	N 88° 36' 50" W	181.21'
L2	N 70° 38' 12" E	10.37'
L3	N 44° 35' 43" E	6.85'
L4	N 32° 33' 59" E	133.32'
L5	N 34° 50' 59" E	32.38'
L6	N 38° 15' 00" E	185.09'
L7	N 3° 27' 19" W	201.59'
L8	N 34° 43' 52" E	171.81'
L9	N 41° 43' 12" E	21.68'
L10	N 22° 16' 37" E	26.66'
L11	N 42° 50' 16" E	15.43'
L12	N 37° 55' 32" E	12.45'
L13	N 63° 07' 57" E	36.36'
L14	N 59° 29' 54" E	28.36'
L15	N 18° 15' 23" E	40.01'
L16	N 31° 14' 55" E	162.95'
L17	S 8° 39' 40" W	56.26'
L18	N 77° 45' 49" W	119.49'
L19	S 81° 54' 24" W	135.45'
L20	S 72° 16' 40" W	194.68'
L21	S 10° 30' 34" E	110.64'
L22	S 2° 27' 28" E	136.75'
L23	S 5° 33' 34" W	127.02'
L24	S 1° 41' 21" W	181.61'
L25	S 3° 09' 49" E	126.12'
L26	S 33° 27' 24" W	122.24'
L27	S 62° 06' 48" W	147.44'
L28	S 35° 16' 06" W	113.23'
L29	S 34° 46' 54" W	57.05'
L30	S 46° 12' 35" W	10.30'
L31	N 41° 37' 03" W	34.43'
L32	N 5° 46' 49" E	4.07'
L33	N 7° 22' 00" W	18.90'
L34	N 29° 34' 48" W	26.46'
L35	N 18° 02' 11" W	39.17'
L36	N 5° 55' 55" W	24.55'
L37	N 51° 57' 54" E	12.04'
L38	N 2° 00' 40" W	62.01'
L39	N 36° 37' 40" W	32.37'
L40	N 20° 39' 28" E	37.59'
L41	N 38° 26' 34" W	57.52'
L42	N 70° 02' 44" W	178.34'
L43	N 62° 48' 33" W	32.14'
L44	N 35° 38' 10" W	2.68'
L45	N 11° 20' 05" E	121.92'
L46	N 53° 01' 19" E	152.38'
L47	S 79° 27' 10" E	23.58'
L48	N 79° 21' 26" E	23.69'
L49	S 82° 14' 56" E	10.01'
L50	S 77° 14' 08" E	34.87'
L51	N 87° 18' 18" E	185.00'
L52	N 89° 30' 56" E	17.62'
L53	N 83° 57' 42" E	14.33'
L54	N 86° 51' 34" E	15.39'
L55	S 84° 52' 16" E	8.07'
L56	N 80° 40' 56" E	12.38'
L57	N 86° 09' 19" E	170.97'
L58	N 27° 39' 32" W	19.70'
L59	N 23° 05' 55" W	14.75'
L60	N 28° 45' 21" W	10.25'
L61	N 38° 47' 17" W	92.29'
L62	N 16° 20' 59" E	74.21'
L63	N 5° 14' 59" E	52.50'
L64	N 2° 31' 37" W	45.86'
L65	N 16° 18' 43" E	54.20'
L66	N 47° 31' 24" W	9.47'
L67	N 9° 07' 36" W	45.22'
L68	N 27° 40' 36" W	49.81'
L69	N 44° 25' 37" W	79.23'
L70	N 53° 23' 46" W	65.74'
L71	N 53° 23' 33" W	135.76'
L72	N 79° 21' 28" W	14.57'
L73	N 88° 27' 34" W	91.41'
L74	S 82° 24' 12" W	58.95'
L75	S 74° 39' 37" W	35.22'
L76	N 33° 41' 04" W	101.24'
L77	N 43° 59' 19" W	123.31'
L78	N 3° 21' 58" W	87.07'
L79	N 19° 24' 21" E	60.78'
L80	N 29° 50' 18" E	78.79'
L81	N 21° 07' 39" E	77.66'
L82	S 83° 39' 06" W	189.40'
L83	S 84° 04' 05" W	172.09'
L84	S 84° 04' 05" W	30.00'
L85	S 88° 41' 28" W	14.89'
L86	S 83° 30' 38" W	175.25'
L87	S 67° 54' 07" W	136.92'
L88	S 81° 21' 41" W	185.35'
L89	S 69° 15' 16" W	10.93'
L90	N 22° 02' 01" W	35.38'
L91	N 32° 03' 26" W	34.21'
L92	N 32° 27' 49" W	93.95'
L93	N 27° 44' 37" W	142.88'
L94	N 20° 51' 49" W	31.91'
L95	N 2° 22' 40" W	38.60'
L96	N 7° 43' 42" E	100.65'
L97	N 9° 39' 01" E	48.06'
L98	N 20° 11' 14" E	44.44'
L99	N 26° 31' 19" E	61.16'
L100	N 47° 56' 37" E	83.68'
L101	N 50° 23' 46" E	30.78'
L102	N 28° 00' 54" E	103.70'
L103	N 27° 45' 49" E	97.00'
L104	N 30° 38' 13" W	34.97'
L105	N 21° 42' 53" W	87.14'
L106	N 10° 05' 37" W	88.00'
L107	N 18° 49' 22" W	144.06'
L108	N 5° 17' 47" E	83.09'
L109	N 63° 48' 09" E	20.23'
L110	N 64° 04' 20" E	153.17'
L111	N 39° 43' 58" E	161.10'
L112	N 3° 56' 20" E	143.03'
L113	N 6° 16' 13" E	21.00'
L114	S 40° 03' 21" E	154.00'
L115	S 30° 47' 40" E	105.65'
L116	S 48° 15' 50" E	185.00'
L117	S 48° 55' 35" E	148.57'
L118	N 55° 22' 25" E	159.69'
L119	N 1° 48' 44" E	178.19'
L120	N 58° 47' 53" E	160.11'
L121	N 35° 45' 35" E	105.82'
L122	N 60° 02' 04" E	175.05'
L123	N 74° 12' 06" E	179.90'
L124	N 7° 54' 37" W	102.85'
L125	N 59° 47' 44" W	49.44'
L126	N 83° 39' 07" W	103.00'
L127	N 37° 38' 03" W	110.98'
L128	N 13° 17' 23" W	125.85'
L129	N 25° 16' 14" E	83.72'
L130	N 0° 12' 41" W	98.34'
L131	N 4° 03' 24" W	126.33'
L132	N 6° 26' 13" E	119.43'
L133	N 34° 59' 50" E	165.23'
L134	N 74° 50' 55" E	149.08'
L135	N 75° 27' 35" E	152.36'
L136	N 63° 43' 02" E	133.84'
L137	N 79° 30' 03" E	46.31'
L138	N 23° 03' 39" W	11.71'

STATE OF NORTH CAROLINA

FILED FOR REGISTRATION ON THE 23rd DAY OF June 2009 AT 9:14 O' CLOCK A.M. AND RECORDED IN PLAT CABINET C SLOT 5547

Amy R Murray
REGISTER OF DEEDS – HAYWOOD COUNTY
BY: Deborah J Schaefer DEPUTY

STATE OF NORTH CAROLINA, COUNTY OF HAYWOOD

I, Stephanie S. Parkins, REVIEW OFFICER OF HAYWOOD COUNTY, CERTIFY THAT THE MAP OR PLAT TO WHICH THIS CERTIFICATION IS AFFIXED MEETS ALL STATUTORY REQUIREMENTS FOR RECORDING.

Stephanie S. Parkins [illegible] 6-23-09
REVIEW OFFICER
S. Inman

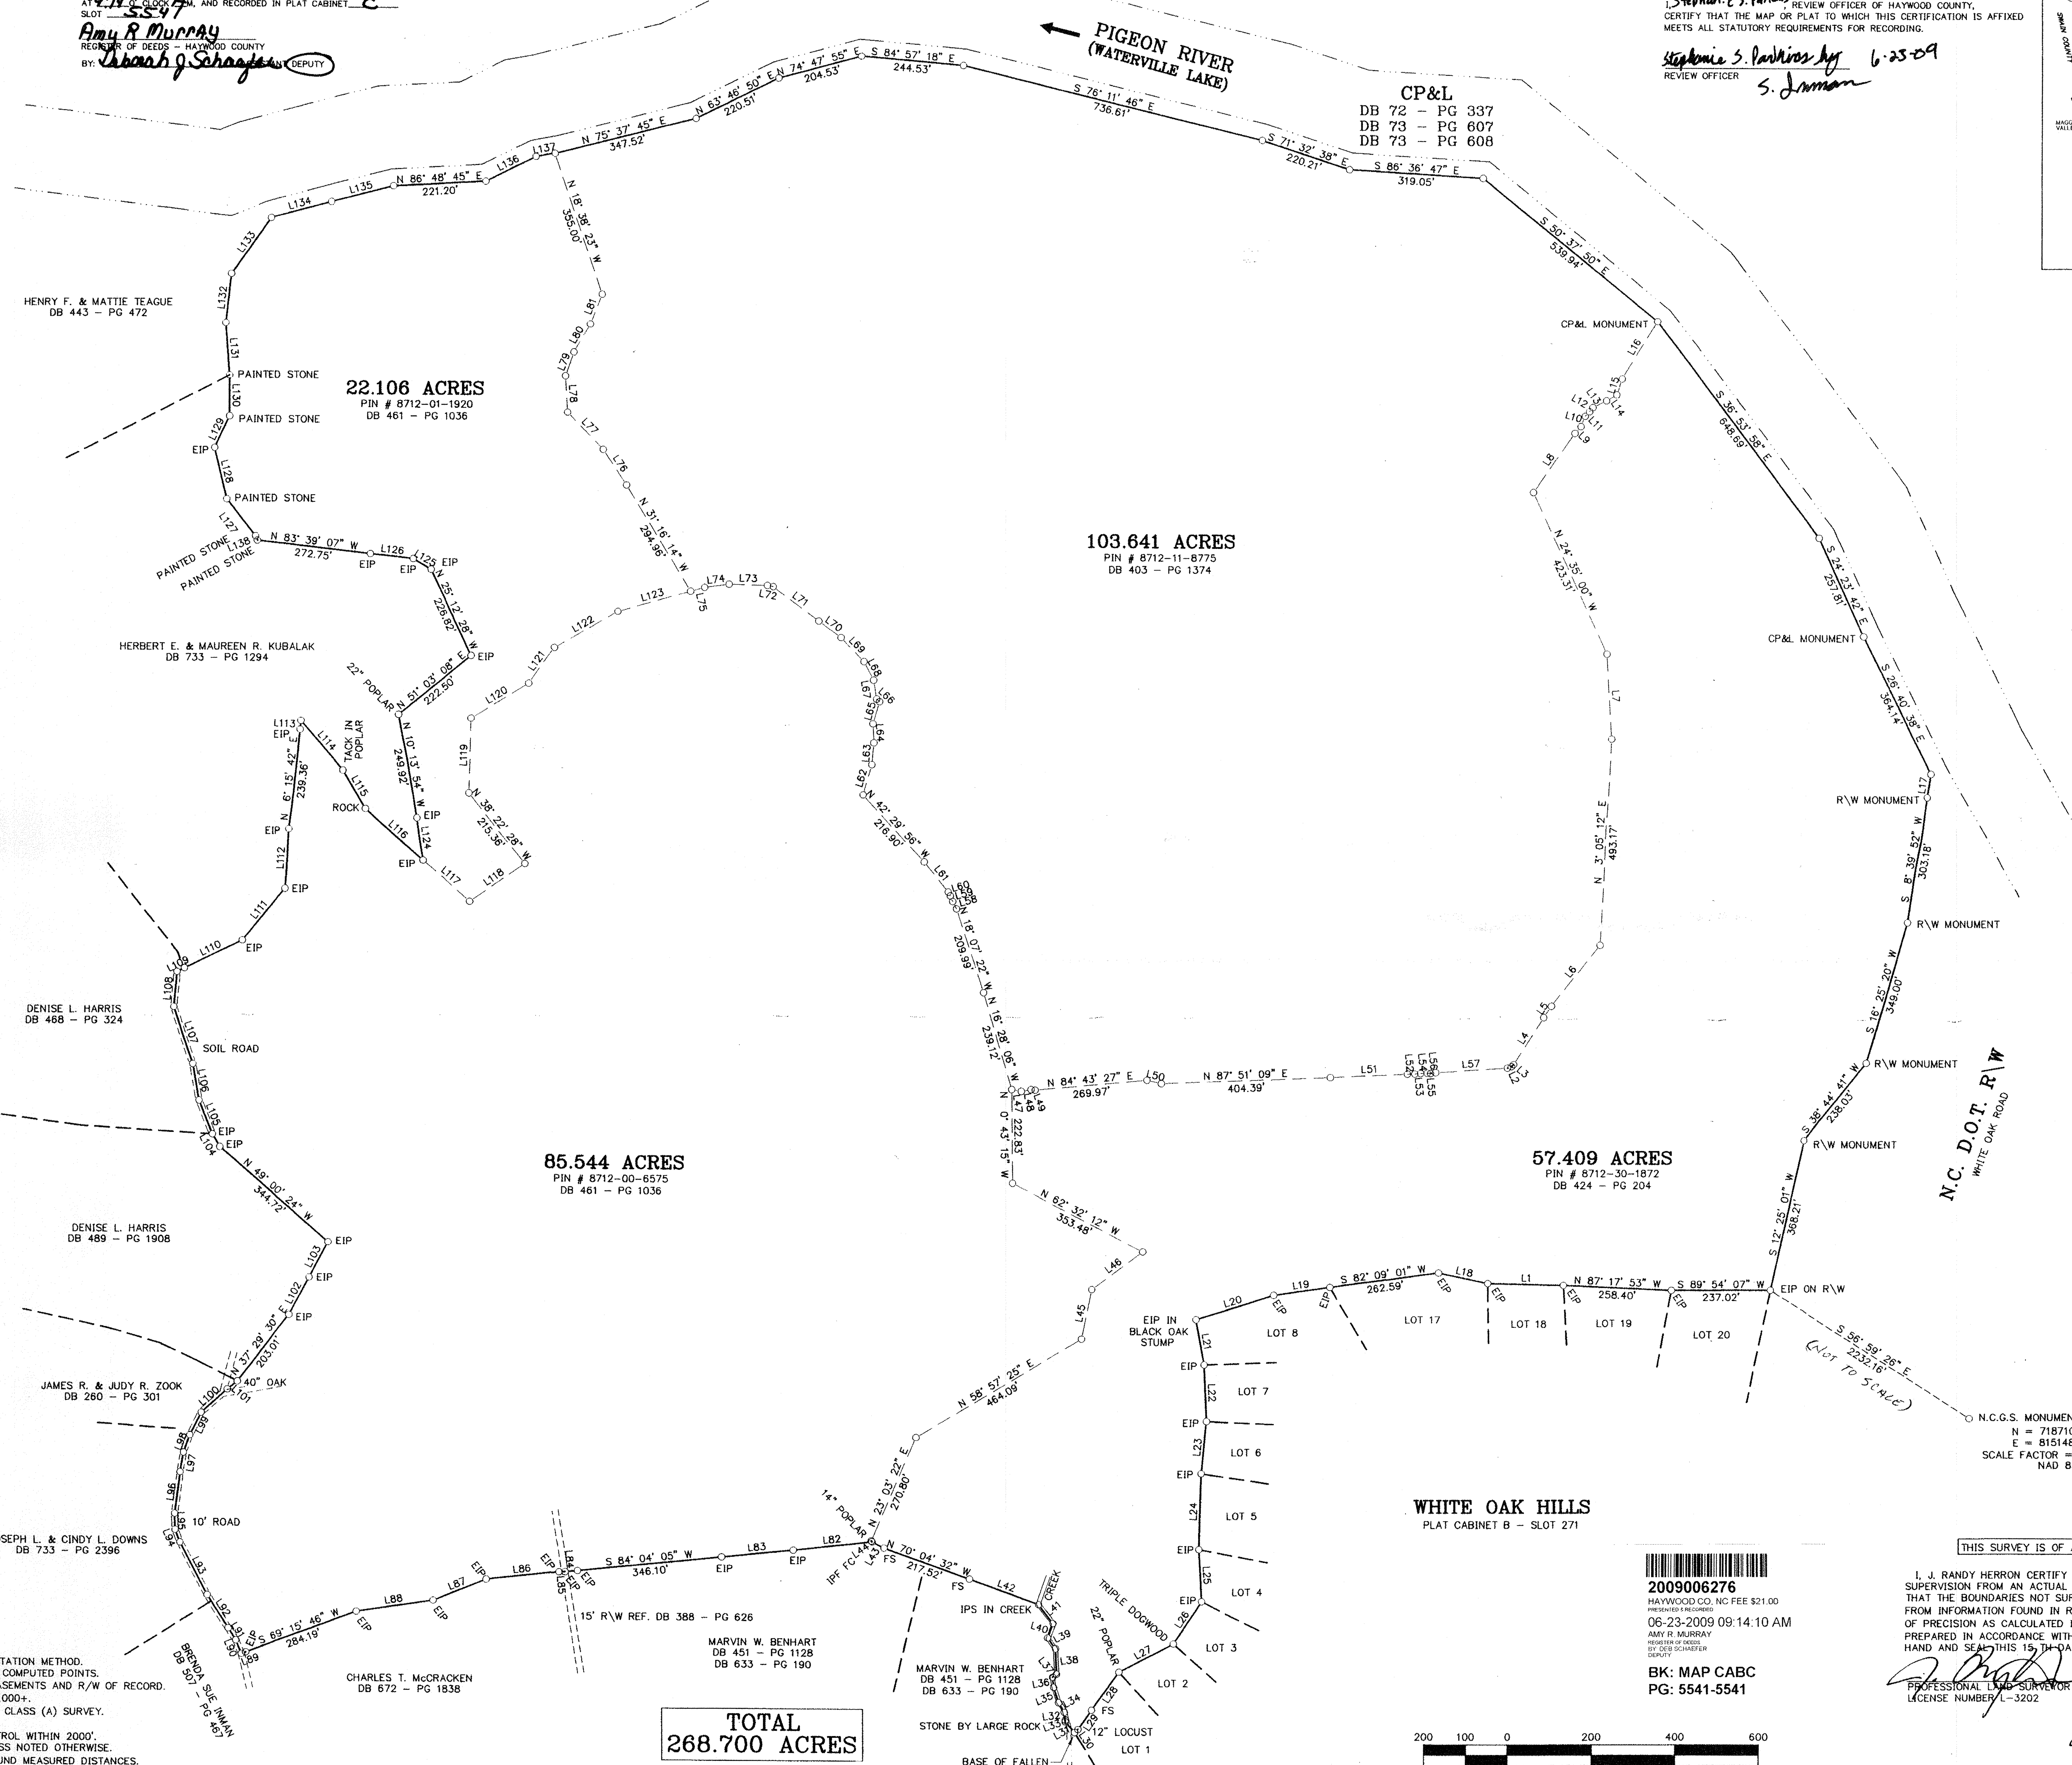

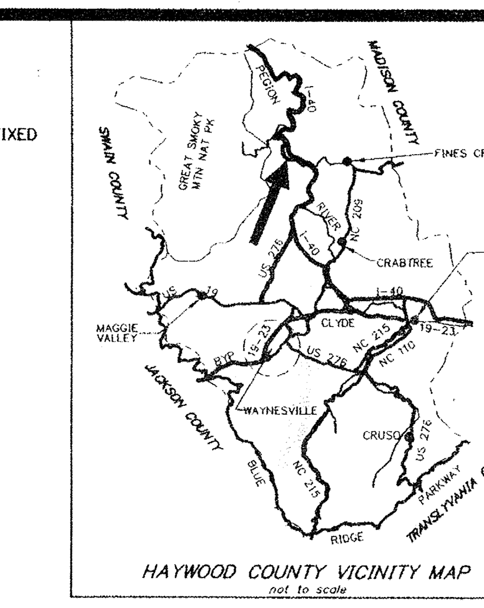

--LEGEND--
EIP = EXISTING IRON PIPE OR PIN
IPS = IRON PIPE OR PIN SET
R/R Spike = RAILROAD SPIKE SET
FC = FENCE CORNER
MH = MANHOLE
WM = WATER METER
PP = POWER POLE
— P — = AERIAL POWER LINE
P/O = PART OF
DB = DEED BOOK
PG = PAGE
-x-x-x- = FENCE LINE
= BRANCH OR STREAM
TMP = TELEPHONE MARKER POST
PB = POWER BOX
CO = CLEANOUT
GV = GAS VALVE
WV = WATER VALVE
TB = TELEPHONE BOX
FH = FIRE HYDRANT
INV. = INVERT
LP = LAMP POLE
FFE = FINSH FLOOR ELEVATION
CON = CONCRETE
HC = HANDICAP
UGP = UNDER GROUND POWER
UGT = UNDER GROUND TELEPHONE
POB = POINT OF BEGINNING
EOC = EDGE OF CONCRETE
♿ = HANDICAP PARKING SPACE
R\W = RIGHT OF WAY
— G — = GAS LINE
EOP = EDGE OF PAVEMENT

--NOTES--
1 – ACREAGE CALCULATED BY COORDINATE COMPUTATION METHOD.
2 – ALL PROPERTY CORNERS NOT DESCRIBED ARE COMPUTED POINTS.
3 – PROPERTY IS SUBJECT TO ALL APPLICABLE EASEMENTS AND R/W OF RECORD.
4 – ERROR OF CLOSURE MEETS OR EXCEEDS 1: 15,000+.
5 – THIS SURVEY MEETS THE REQUIREMENTS OF A CLASS (A) SURVEY.
6 – NORTH IS GRID NORTH NAD 83
7 – THERE IS NO RECOVERABLE HORIZONTAL CONTROL WITHIN 2000'.
8 – ALL ROADS ARE PRIVATELY MAINTAINED UNLESS NOTED OTHERWISE.
9 – ALL DISTANCES SHOWN ARE HORIZONTAL GROUND MEASURED DISTANCES.

2009006276
HAYWOOD CO, NC FEE $21.00
PRESENTED & RECORDED
06-23-2009 09:14:10 AM
AMY R. MURRAY
REGISTER OF DEEDS
BY: DEB SCHAEFER
DEPUTY
BK: MAP CABC
PG: 5541-5541

THIS SURVEY IS OF AN EXISTING PARCEL OF LAND

I, J. RANDY HERRON CERTIFY THAT THIS PLAT WAS DRAWN UNDER MY SUPERVISION FROM AN ACTUAL SURVEY MADE UNDER MY SUPERVISION; THAT THE BOUNDARIES NOT SURVEYED ARE CLEARLY INDICATED AS DRAWN FROM INFORMATION FOUND IN REFERENCED DOCUMENTS; THAT THE RATIO OF PRECISION AS CALCULATED IS 1: 15,000+, THAT THIS PLAT WAS PREPARED IN ACCORDANCE WITH G.S. 47-30 AS AMENDED. WITNESS MY HAND AND SEAL THIS 15 TH DAY OF JUNE, 2009.

[illegible]
PROFESSIONAL LAND SURVEYOR
LICENSE NUMBER L-3202

NORTH CAROLINA PROFESSIONAL LAND SURVEYOR SEAL L-3202 J. RANDY HERRON

6-15-09

RECEIVED
FEB 18 2013
SOLID WASTE SECTION
ASHEVILLE REGIONAL OFFICE

PLAT PREPARED FOR
HAYWOOD COUNTY LANDFILL
WHITE OAK TOWNSHIP HAYWOOD COUNTY N.C.

NC CORPORATE LICENSE NUMBER C-1932
HERRON ASSOCIATES
ENGINEERING • SURVEYING • PLANNING
PHONE: (828) 456-5761 • FAX: (828) 456-1007
95 ELYSINIA AVE. WAYNESVILLE N.C. 28786
www.herronassociates.com

REVISIONS:	
REFERENCES: AS SHOWN	
PIN NUMBER AS SHOWN	DRAWN BY JMW
DATE 6-15-09	CHECK BY JRH
SCALE 1" = 200'	
SHEET NUMBER 1 of 1	DRAWING NUMBER 2386-465-A

LANDFILL.PSD/DWG

C/5541