6013Map2001 - Batch No.___

1

Mecklenburg Co.

6013 2001
Map

Vicinity Map Not to Scale

GENERAL CONSTRUCTION NOTES:

1. ALL EARTH FILL TO BE COMPACTED TO MINIMUM 95% OF STANDARD PROCTOR MAXIMUM DRY DENSITY.
2. CONTRACTOR SHALL WORK WITH CAUTION DURING EARTHWORK ACTIVITIES NEAR EXISTING UTILITIES. CONTRACTOR IS RESPONSIBLE FOR CONTACTING APPROPRIATE AGENCY FOR FIELD LOCATIONS OF ALL UNDERGROUND UTILITIES BEFORE STARTING CONSTRUCTION.

LEGEND

- R/W = Right-of-way
- I.P.S. = #4 Rebar Set
- = Not to scale
- = Telephone Pedestal
- = Utility Pole
- = Light Pole
- = Fire Hydrant
- = Sanitary Sewer Manhole
- 560 EXISTING GRADE CONTOUR
- 702 PROPOSED SUBGRADE ELEVATION
- BUFFER ZONE
- FLOODPLAIN
- LANDFILL LIMITS
- ST SEDIMENT TRAP
- SB SEDIMENT BASIN
- GROUNDWATER MONITORING WELL
- SILT FENCE
- UPLAND ZONE
- MANAGED ZONE
- STREAM SIDE ZONE
- X X CHAIN LINK FENCE

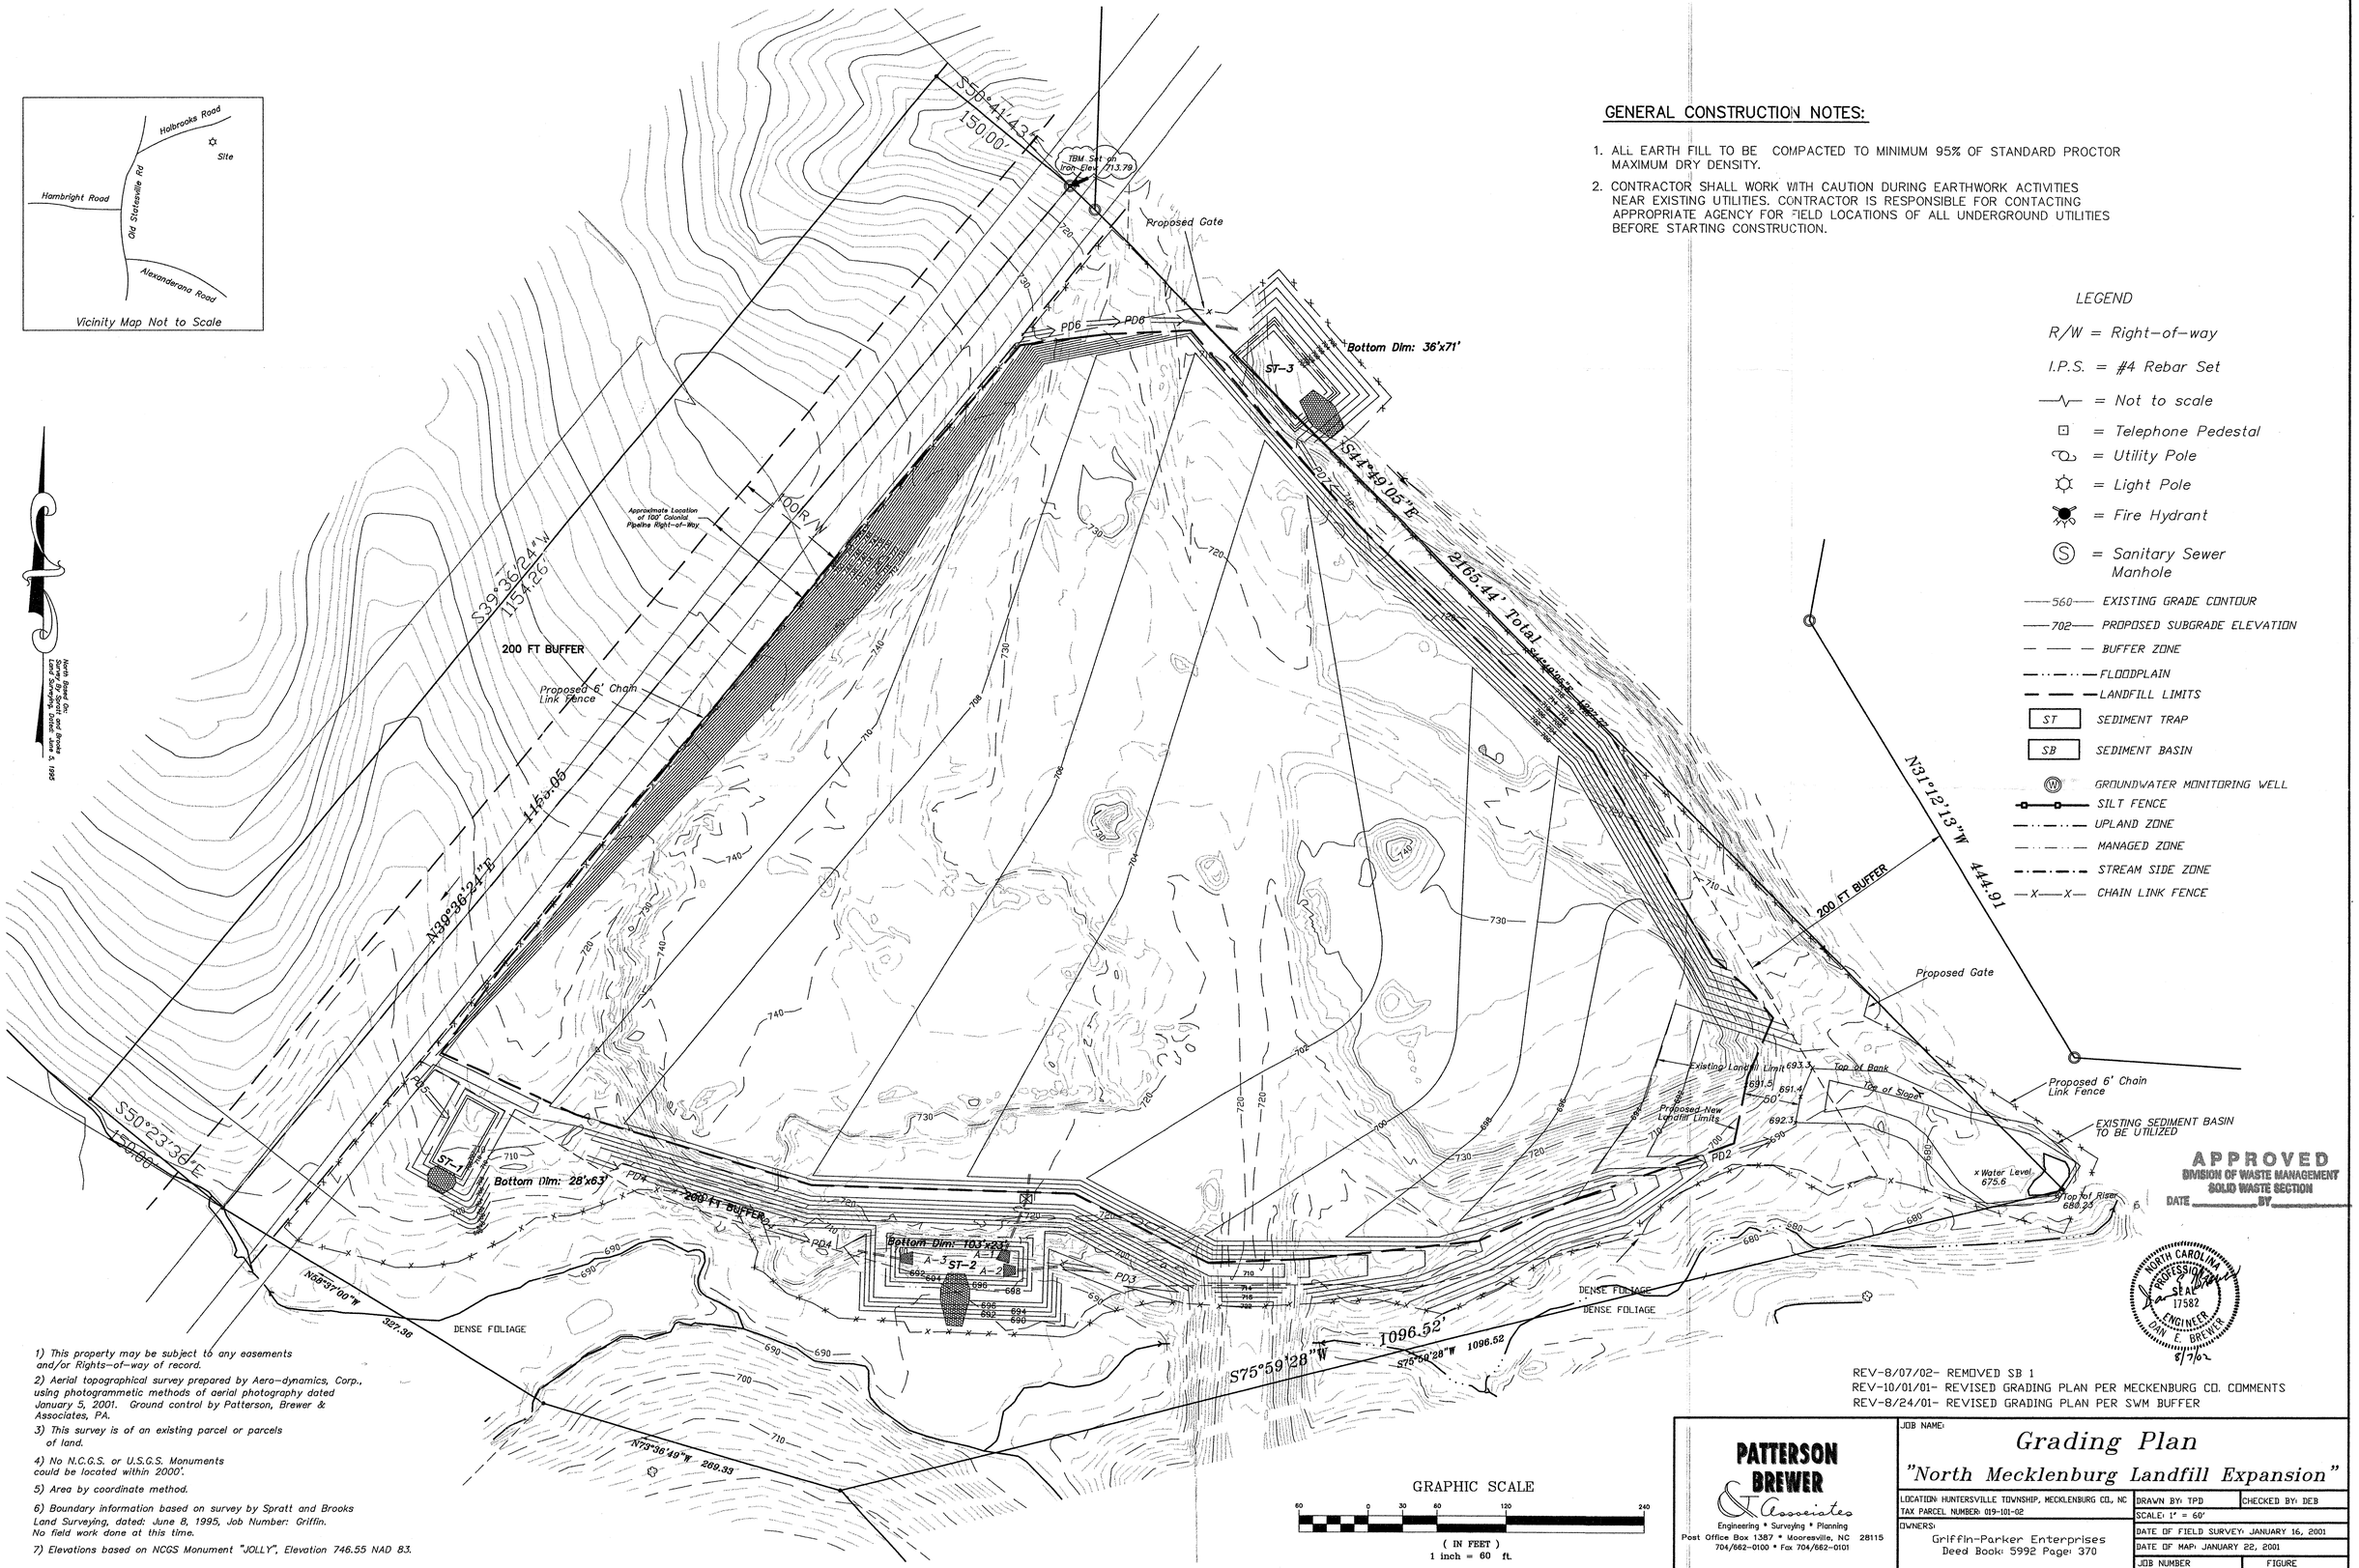

1) This property may be subject to any easements and/or Rights-of-way of record.

2) Aerial topographical survey prepared by Aero-dynamics, Corp., using photogrammetric methods of aerial photography dated January 5, 2001. Ground control by Patterson, Brewer & Associates, PA.

3) This survey is of an existing parcel or parcels of land.

4) No N.C.G.S. or U.S.G.S. Monuments could be located within 2000'.

5) Area by coordinate method.

6) Boundary information based on survey by Spratt and Brooks Land Surveying, dated: June 8, 1995, Job Number: Griffin. No field work done at this time.

7) Elevations based on NCGS Monument "JOLLY", Elevation 746.55 NAD 83.

GRAPHIC SCALE

60 0 30 60 120 240

(IN FEET)
1 inch = 60 ft.

APPROVED
DIVISION OF WASTE MANAGEMENT
SOLID WASTE SECTION
DATE _____ BY _____

NORTH CAROLINA PROFESSIONAL SEAL 17582 ENGINEER DAN E. BREWER 8/7/02

REV-8/07/02- REMOVED SB 1
REV-10/01/01- REVISED GRADING PLAN PER MECKENBURG CO. COMMENTS
REV-8/24/01- REVISED GRADING PLAN PER SWM BUFFER

PATTERSON BREWER & Associates
Engineering * Surveying * Planning
Post Office Box 1387 * Mooresville, NC 28115
704/662-0100 * Fax 704/662-0101

JOB NAME:

Grading Plan
"North Mecklenburg Landfill Expansion"

LOCATION: HUNTERSVILLE TOWNSHIP, MECKLENBURG CO., NC	DRAWN BY: TPD	CHECKED BY: DEB
TAX PARCEL NUMBER: 019-101-02	SCALE: 1" = 60'	
OWNERS: Griffin-Parker Enterprises Deed Book: 5992 Page: 370	DATE OF FIELD SURVEY: JANUARY 16, 2001	
	DATE OF MAP: JANUARY 22, 2001	
	JOB NUMBER M00326	FIGURE 2